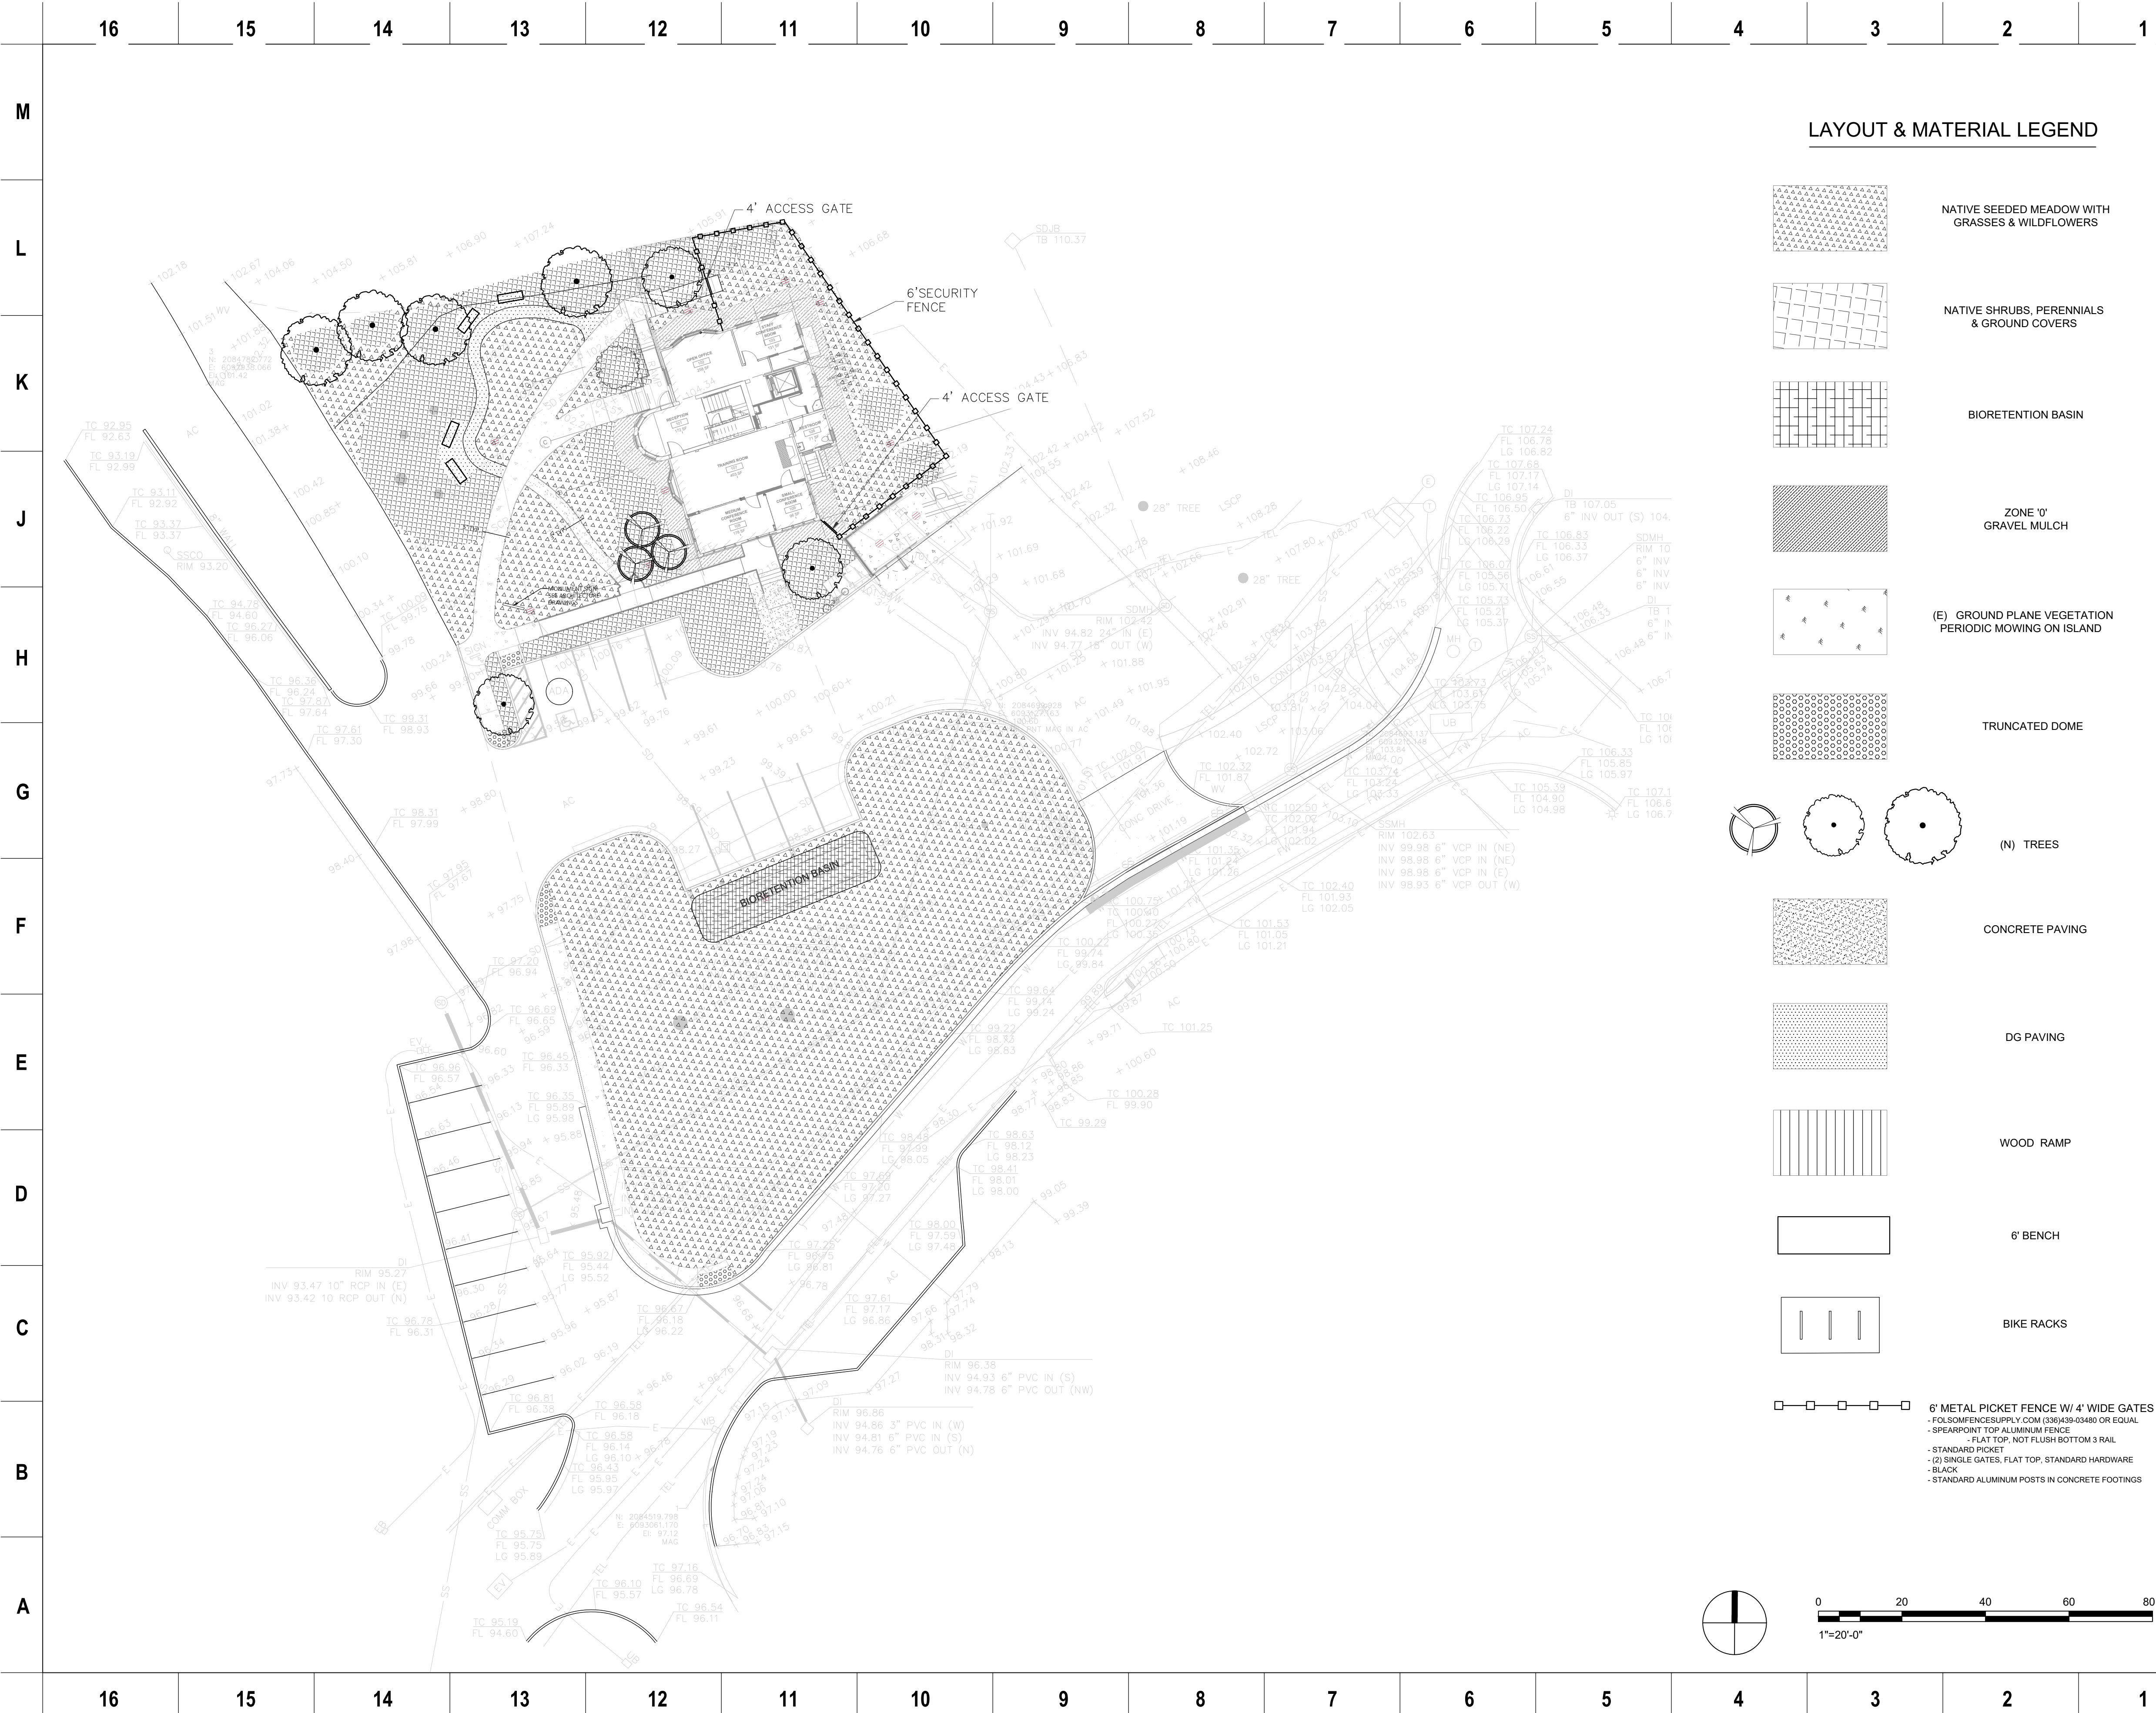




ALAMEDA COUNTY



835 Contra Costa Ave
Berkeley, CA 94707
(510) 843-3666
www.JohnNorthmoreRoberts.com

NOTE: If this drawing is not 22"x34" it has been revised from its original size and the scales noted on drawing/details are no longer applicable.
© 2022 Shah Kawasaki Architects

Revision Number	DATE	ISSUE DESCRIPTION
	09/03/2026	PERMIT SET


Project
WHITECOTTON COTTAGE REHABILITATION
15400 FOOTHILL BLVD
SAN LEANDRO, CA 94578

Architect of Record 	Consultant PAGE & TURNBULL 170 MAIDEN LANE, 5TH FLOOR SAN FRANCISCO, CA
-------------------------	--

	Drawing Title LAYOUT & MATERIAL PLAN
	Drawing No. L1.00

SKA Project Number: 25001

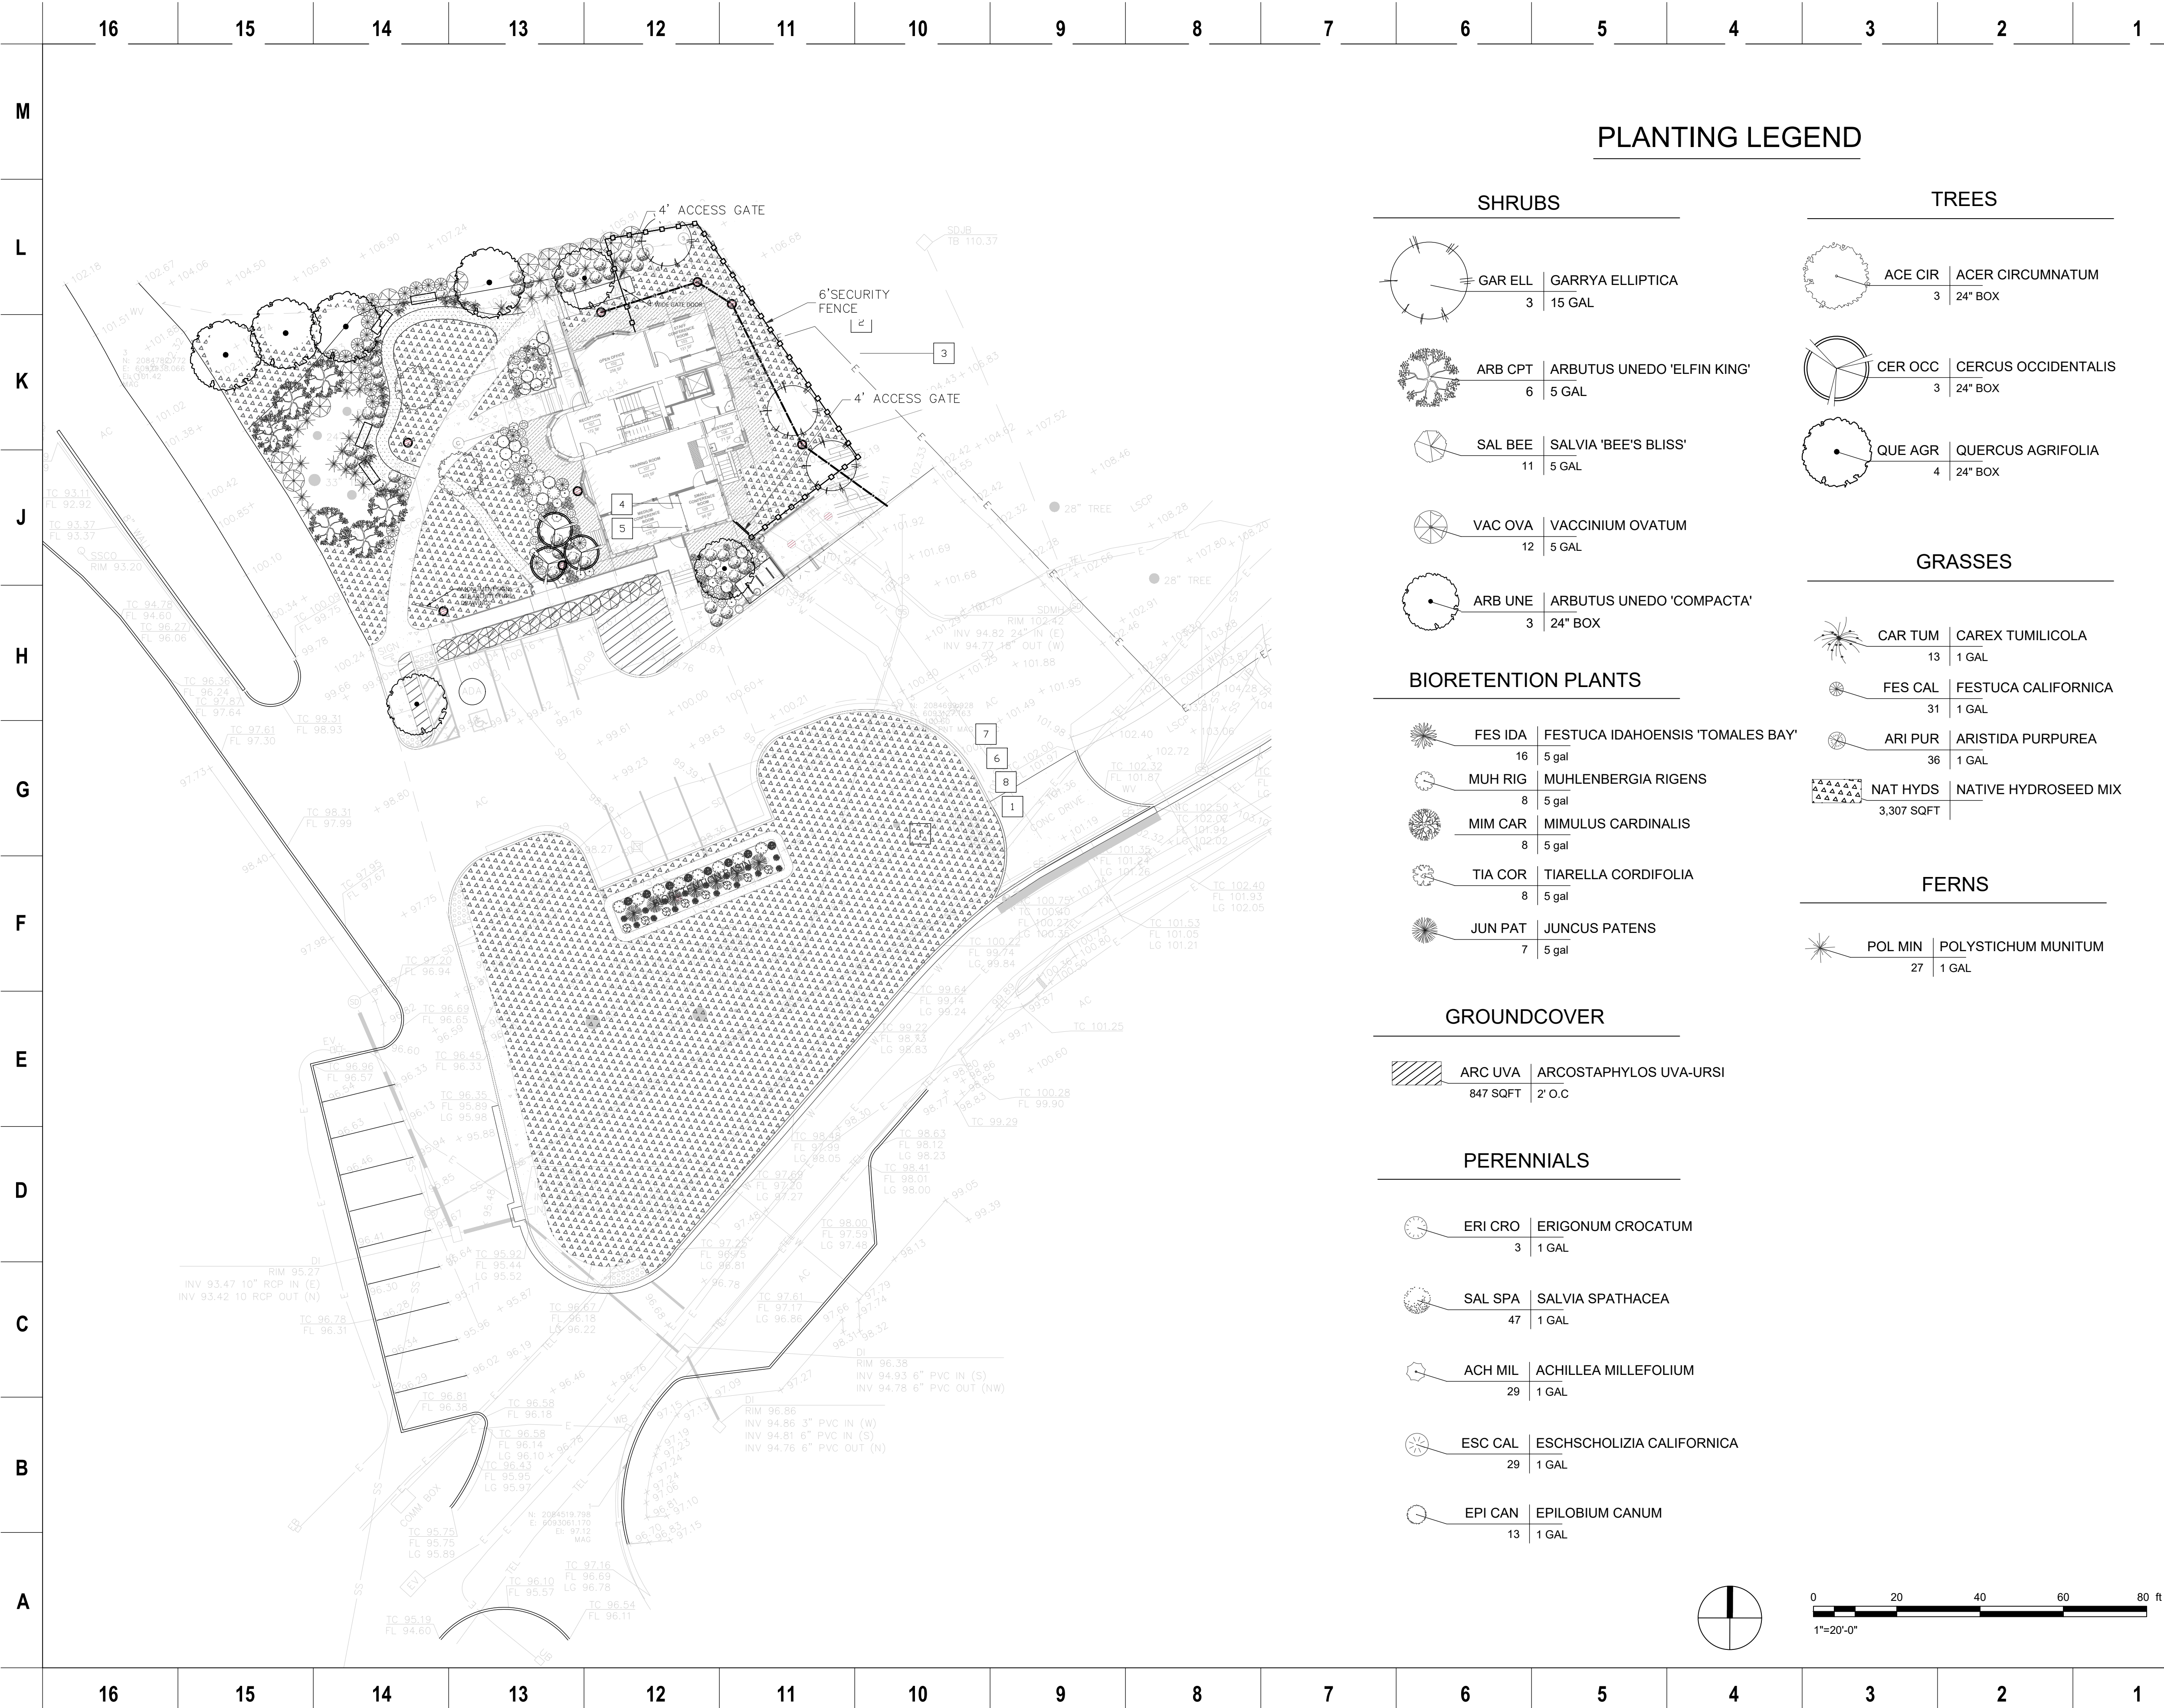NOT FOR CONSTRUCTION



PLANTING LEGEND

SHRUBS

GAR ELL

GARRYA ELLIPTICA

3

15 GAL

ARB CPT

ARBUTUS UNEDO 'ELFIN KING'

6

5 GAL

SAL BEE

SALVIA 'BEE'S BLISS'

11

5 GAL

VAC OVA

VACCINIUM OVATUM

12

5 GAL

ARB UNE

ARBUTUS UNEDO 'COMPACTA'

3

24" BOX

TREES

ACE CIR

ACER CIRCUMNATUM

3

24" BOX

CER OCC

CERCUS OCCIDENTALIS

3

24" BOX

QUE AGR

QUERCUS AGRIFOLIA

4

24" BOX

GRASSES

CAR TUM

CAREX TUMILICOLA

13

1 GAL

FES CAL

FESTUCA CALIFORNICA

31

1 GAL

ARI PUR

ARISTIDA PURPUREA

36

1 GAL

NAT HYDS

NATIVE HYDROSEED MIX

3,307 SQFT

FERNS

POL MIN

POLYSTICHUM MUNITUM

27

1 GAL

BIORETENTION PLANTS

FES IDA

FESTUCA IDAHOENSIS 'TOMALES BAY'

16

5 gal

MUH RIG

MUHLENBERGIA RIGENS

8

5 gal

MIM CAR

MIMULUS CARDINALIS

8

5 gal

TIA COR

TIARELLA CORDIFOLIA

8

5 gal

JUN PAT

JUNCUS PATENS

7

5 gal

GROUNDCOVER

ARC UVA

ARCOSTAPHYLOS UVA-URSI

847 SQFT

2' O.C

PERENNIALS

ERI CRO

ERIGONUM CROCATUM

3

1 GAL

SAL SPA

SALVIA SPATHACEA

47

1 GAL

ACH MIL

ACHILLEA MILLEFOLIUM

29

1 GAL

ESC CAL

ESCHSCHOLIZIA CALIFORNICA

29

1 GAL

EPI CAN

EPILOBIUM CANUM

13

1 GAL



ALAMEDA COUNTY



835 Contra Costa Ave
Berkeley, CA 94707
(510) 843-3666
www.JohnNorthmoreRoberts.com

NOTE: If this drawing is not 22"x34" it has been revised from its original size and the scales noted on drawing/details are no longer applicable.
© 2022 Shah Kawasaki Architects

Revision Number	DATE	ISSUE DESCRIPTION
	09/03/2026	PERMIT SET

Project

WHITECOTTON COTTAGE REHABILITATION
15400 FOOTHILL BLVD
SAN LEANDRO, CA 94578

Architect of Record

Consultant

PAGE & TURNBULL
170 MAIDEN LANE, 5TH FLOOR
SAN FRANCISCO, CA

JOHN NORTHMORE ROBERTS & ASSOCIATES
LANDSCAPE ARCHITECTS / LAND PLANNERS
15400 FOOTHILL BLVD, SUITE 200
SAN LEANDRO, CA 94578

Drawing Title

PLANTING PLAN

Drawing No.





L1.01


SKA Project Number: 25001

NOT FOR CONSTRUCTION

	16		15		14		13		12		11		10		9		8		7		6		5		4		3		2		1				
M																																	CLIENT		M
L																																			L
K																																	ALAMEDA COUNTY	K	
J																																		J	
H																																	 835 Contra Costa Ave Berkeley, CA 94707 (510) 843-3666 www.JohnNorthmoreRoberts.com	H	
G																																		G	
F																																	NOTE: If this drawing is not 22"x34" it has been revised from its original size and the scales noted on drawing/details are no longer applicable. © 2022 Shah Kawasaki Architects	F	
E																																		E	
D																																	Project WHITECOTTON COTTAGE REHABILITATION 15400 FOOTHILL BLVD SAN LEANDRO, CA 94578	D	
C																																		C	
B																																	  JOHN NORTHMORE ROBERTS & ASSOCIATES LANDSCAPE ARCHITECTS & LAND PLANNERS 15400 FOOTHILL BLVD SAN LEANDRO, CA 94578 (510) 843-3666	B	
A																																		A	
	16		15		14		13		12		11		10		9		8		7		6		5		4		3		2		1	NOT FOR CONSTRUCTION			



SYMBOL	SCIENTIFIC NAME	COMMON NAME	FORM	MAX HT	MAX SP	SUN	PS	SHD	WATER
TREES									
ACE CIR	ACER CIRCINATUM	VINE MAPLE	TREE	15-25'	15-20'	X	X		Med
ACE MAC	ACER MACROPHYLLUM	BIGLEAF MAPLE	TREE	30-50'	30-45'	X	X		Med
CER OCC	CERCIS OCCIDENTALIS	WESTERN REDBUD	TREE	10-20'	8-12'	X	X		V. Low
QUE AGR	QUERCUS AGRIFOLIA	COAST LIVE OAK	TREE	20-70'	20-70'	X	X		Low
SHRUBS									
GAR ELL	GARRYA ELLIPTICA	SILK TASSEL	SHRUB	6-12'	6-10'	X	X		Low
CEA JUL	CEANOTHUS 'JULIA PHELPS'	JULIA PHELPS CEANOTHUS	SHRUB	6'	8'	X	X		Low
LUP ALB	LUPINUS ALBIFRONS	SILVER LUPINE	SHRUB	3-5'	3-5'	X			V. Low
SAL BEE	SALVIA 'BEE'S BLISS'	BEE'S BLISS SAGE	SHRUB	1-2'	6-8'	X	X		Low
SAL POZ	SALVIA 'POZO BLUE'	POZO BLUE CLEVELAND SAGE	SHRUB	4'	6-8'	X	X		Low
VAC OVA	VACCINIUM OVATUM	EVERGREEN HUCKLEBERRY	SHRUB	2-8'	3-10'	X	X	X	Med
PERENNIALS AND SUCCULENTS									
ACH MIL	ACHILLEA MILLEFOLIUM	COMMON YARROW	PERENNIAL	2'	1.5'	X	X		Low
EPI CAN	EPILOBIUM CANUM	CALIFORNIA FUCHSIA	PERENNIAL	1-3'	3-4'	X			V. Low
ERI CRO	ERIOGONUM CROCATUM	SAFFRON BUCKWHEAT	PERENNIAL	1-3'	3-4'	X			V. Low
ESC CAL	ESCHSCHOLZIA CALIFORNICA	CALIFORNIA POPPY	PERENNIAL	1-2'	1-2'	X			Low
PEN HET	PENSTEMON HETEROPHYLLUS	FOOTHILLS PENSTEMON	PERENNIAL	1-2'	1-2'	X			V. Low
SAL SPA	SALVIA SPATHACEA	HUMMINGBIRD SAGE	PERENNIAL	1-2'	1-2'	X			V. Low
SOL VEL	SOLIDAGO VELUTINA CALIFORNICA	CALIFORNIA GOLDENROD	PERENNIAL	1-2'	4-6'		X	X	Low
FERNS									
POL MIN	POLYSTICHUM MUNITUM	WESTERN SWORD FERN	FERNS	2-4'	2-4'		X	X	Med
GRASSES AND SEDGES									
ARI PUR	ARISTIDA PURPUREA	PURPLE THREE-AWN	GRASS	1-2'	1-2'	X			Low
CAR TUM	CAREX TUMILICOLA	FOOT HILL SEDGE	SEDE						
FES CAL	FESTUCA CALIFORNICA	CALIFORNIA FESCUE	GRASS	2-3'	1-2'	X	X		Low
MUH RIG	MUHLENBERGIA RIGENS	DEER GRASS	GRASS	4-5'	4'-6	X	X	X	Low
NAT HYDS	STOVER SEED NATIVE HYDROSEED MIX		SEED MIX	12-36"		X	X	X	Low
GROUNDCOVERS AND VINES									
ARC UVA	ARCTOSTAPHYLOS UVA-URSI 'POINT REYES'	POINT REYES MANZANITA	GROUNDCOVER	1'	15'	X	X		V. Low
BIORETENTION PLANTS									
FES IDA	FESTUCA IDAHOENSIS 'TOMALES BAY'	TOMALES BAY FESCUE	GRASS	1'	1.5'	X	X	X	Low
MUH RIG	MUHLENBERGIA RIGENS	DEER GRASS	GRASS	4'	4'	X	X	X	Low
MIM CAR	MIMULUS CARDINALIS	MONKEYFLOWER	PERENNIAL	2'	2'		X	X	Low
IRI DOU	IRIS DOUGLASIANA	DOUGLAS IRIS	PERENNIAL	1.5'	1.5'	X	X	X	Low
TIA COR	TIARELLA CORDIFOLIA	FOAM FLOWER	PERENNIAL	1.5'	2'		X		Med

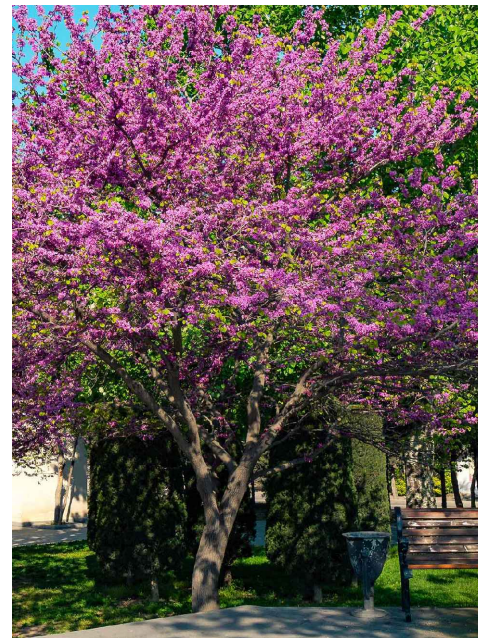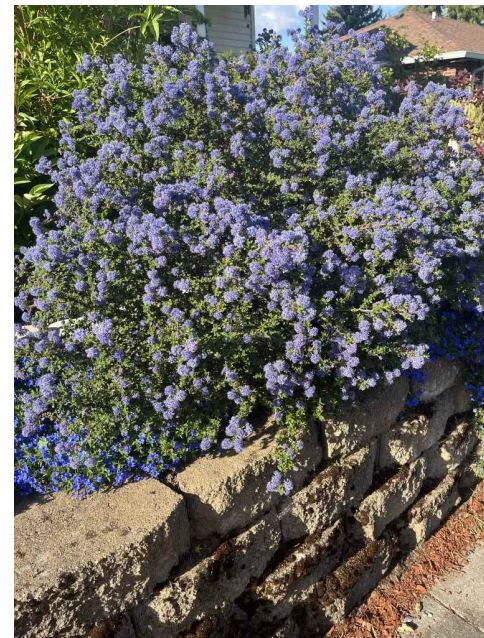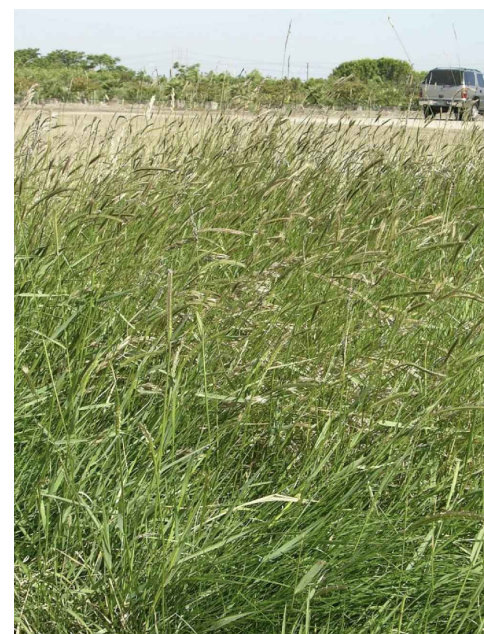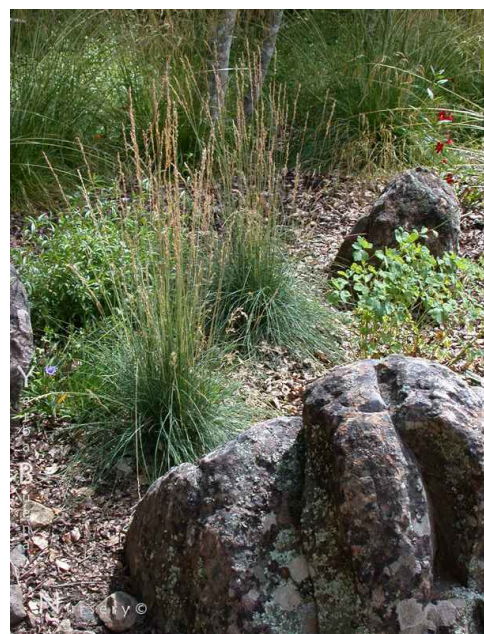	16	15	14	13	12	11	10	9	8	7	6	5	4	3	2	1		
M	TREES									SHRUBS							CLIENT 	M
L																		L
K	VINE MAPLE <i>ACER CIRCINATUM</i> ACE CIR	BIGLEAF MAPLE <i>ACER MACROPHYLLUM</i> ACE MAC	WESTERN REDBUD <i>CERCIS OCCIDENTALIS</i> CER OCC	COAST LIVE OAK <i>QUERCUS AGRIFOLIA</i> QUE AGR	JULIA PHELPS CEANOTHUS <i>CEANOTHUS 'JULIA PHELPS'</i> CEA JUL	SILK TASSLES <i>GARRYEA ELLIPTYCA</i> GAR ELL	SILVER LUPINE <i>LUPINUS ALBIFRONS</i> LUP ALB	BEE'S BLISS SAGE <i>SALVIA 'BEE'S BLISS'</i> SAL BEE	POZO BLUE CLEVELAND SAGE <i>SALVIA 'POZO BLUE'</i> SAL POZ									K
J	PERENINALS AND SUCCULANTS																J	
H																	H	
G	EVERGREEN HUCKLEBERRY <i>VACCINIUM OVATUM</i> VAC OVA	COMMON YARROW <i>ACHILLEA MILLEFOLIUM</i> ACH MIL	CALIFORNIA FUCHSIA <i>EPILOBIUM CANUM</i> EPI CAN	SAFFRON BUCKWHEAT <i>ERIGONUM CROCATUM</i> ERI CRO	CALIFORNIA POPPY <i>ESCHSLOZIA CALIFORNICA</i> ESC CAL	DOUGLAS IRIS <i>IRIS DOUGLASIANA</i> IRI DOU	FOOTHILLS PENSTEMON <i>PENSTEMON HETEROPHYLLUS</i> PEN HET	MONKEYFLOWER <i>MIMULUS CARDINALIS</i> MIM CAR	HUMMINGBIRD SAGE <i>SALVIA SPATHACEA</i> SAL SPA								G	
F	FERNS				GRASSES & SEDGES												F	
E																	E	
D	CALIFORNIA GOLDENROD <i>SOLIDAGO VELUTINA CALIFORNICA</i> SOL VEL	FOAM FLOWER <i>TIARELLA CORDIFOLIA</i> TIA COR	WESTERN SWORD FERN <i>POLYSTICHUM MUNITUM</i> POL MIN	PURPLE THREE-AWN <i>ARISTIDA PURPUREA</i> ARI PUR	FOOTHILL SEDGE <i>CAREX TUMILICOLA</i> CAR TUM	CALIFORNIA FESCUE <i>FESTUCA CALIFORNICA</i> FES CAL	DEER GRASS <i>MUHLENBERGIA RIGENS</i> MUH RIG	STOVER SEED NATIVE HYDROSEED NAT HYD	TOMALES BAY FESCUE <i>FESTUCA IDAHOENSIS</i> FES IDA								D	
C	GROUNDCOVERS & VINES																C	
B																	B	
A	POINT REYES MANZANITA <i>ARCTOSTAPHYLOS UVA-URSI</i> ARC UVA																A	
	16	15	14	13	12	11	10	9	8	7	6	5	4	3	2	1	NOT FOR CONSTRUCTION	

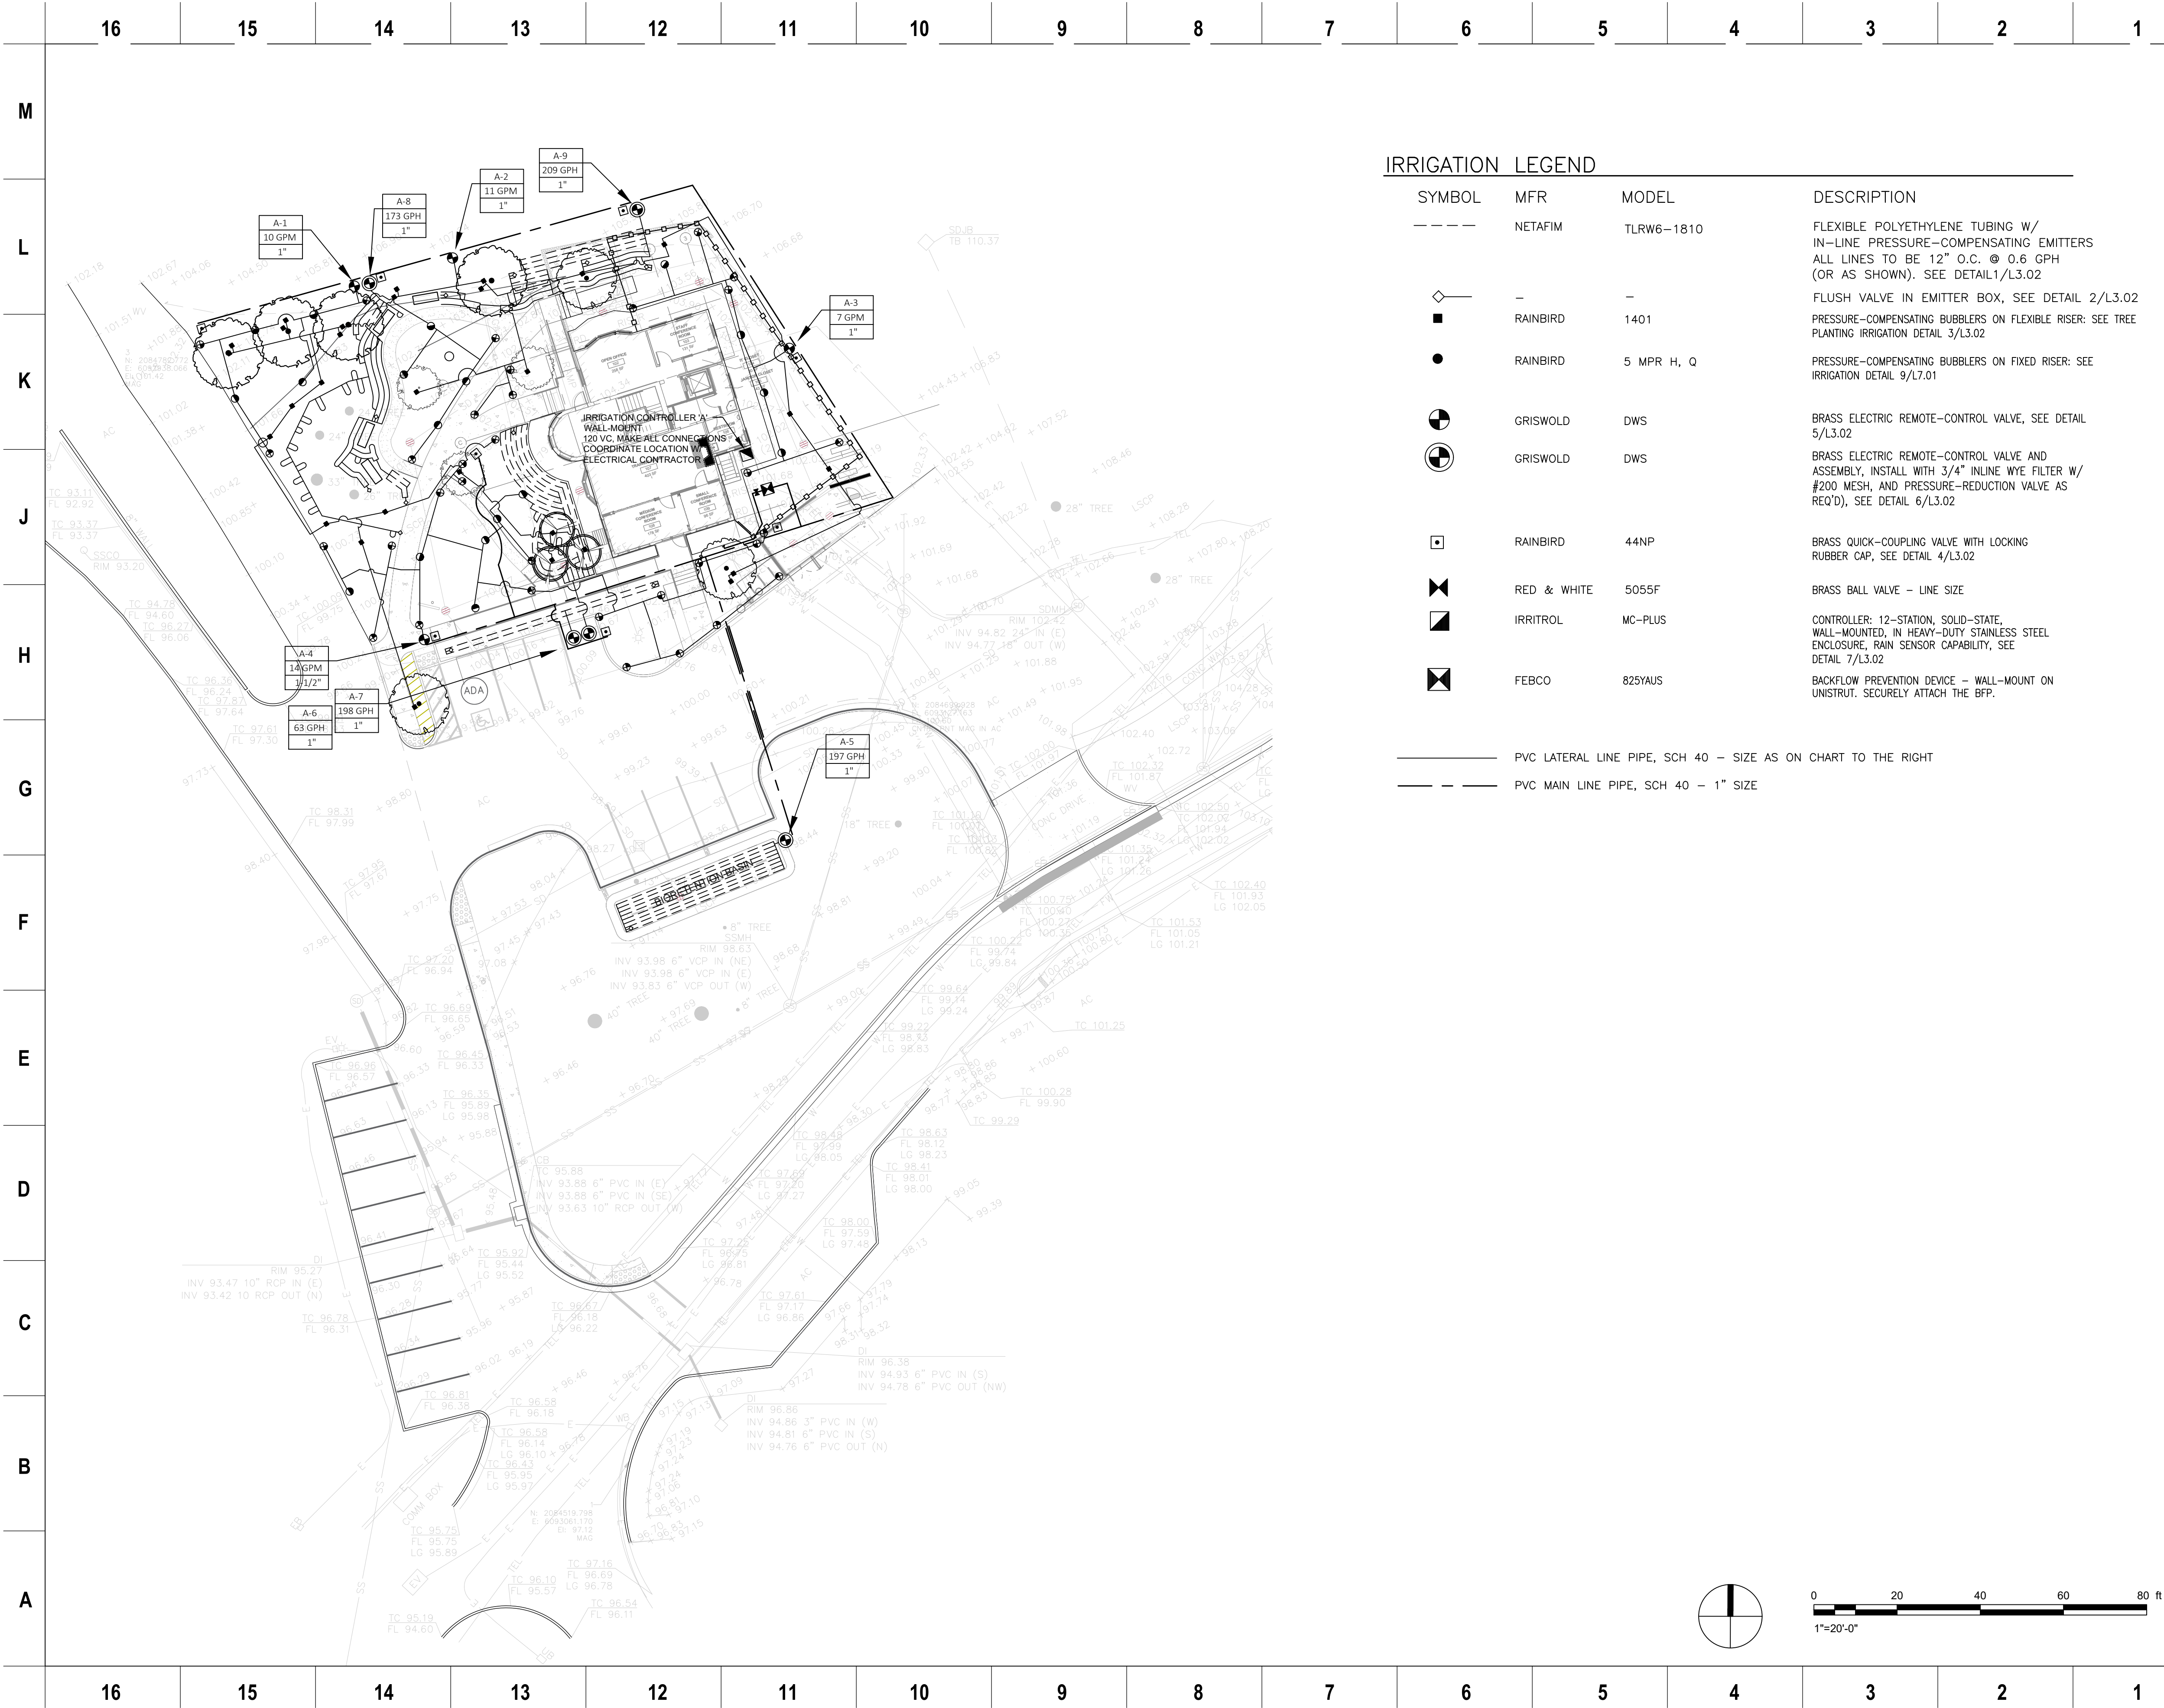

IRRIGATION LEGEND

SYMBOL	MFR	MODEL	DESCRIPTION
----	NETAFIM	TLRW6-1810	FLEXIBLE POLYETHYLENE TUBING W/ IN-LINE PRESSURE-COMPENSATING EMITTERS ALL LINES TO BE 12" O.C. @ 0.6 GPH (OR AS SHOWN). SEE DETAIL1/L3.02
◇	-	-	FLUSH VALVE IN EMITTER BOX, SEE DETAIL 2/L3.02
■	RAINBIRD	1401	PRESSURE-COMPENSATING BUBBLERS ON FLEXIBLE RISER: SEE TREE PLANTING IRRIGATION DETAIL 3/L3.02
●	RAINBIRD	5 MPR H, Q	PRESSURE-COMPENSATING BUBBLERS ON FIXED RISER: SEE IRRIGATION DETAIL 9/L7.01
⊕	GRISWOLD	DWS	BRASS ELECTRIC REMOTE-CONTROL VALVE, SEE DETAIL 5/L3.02
⊗	GRISWOLD	DWS	BRASS ELECTRIC REMOTE-CONTROL VALVE AND ASSEMBLY, INSTALL WITH 3/4" INLINE WYE FILTER W/ #200 MESH, AND PRESSURE-REDUCTION VALVE AS REQ'D), SEE DETAIL 6/L3.02
▣	RAINBIRD	44NP	BRASS QUICK-COUPLING VALVE WITH LOCKING RUBBER CAP, SEE DETAIL 4/L3.02
⋈	RED & WHITE	5055F	BRASS BALL VALVE - LINE SIZE
▣	IRRITROL	MC-PLUS	CONTROLLER: 12-STATION, SOLID-STATE, WALL-MOUNTED, IN HEAVY-DUTY STAINLESS STEEL ENCLOSURE, RAIN SENSOR CAPABILITY, SEE DETAIL 7/L3.02
⋈	FEBCO	825YAUS	BACKFLOW PREVENTION DEVICE - WALL-MOUNT ON UNISTRUT. SECURELY ATTACH THE BFP.
————	PVC LATERAL LINE PIPE, SCH 40 - SIZE AS ON CHART TO THE RIGHT		
----	PVC MAIN LINE PIPE, SCH 40 - 1" SIZE		

 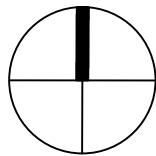

ALAMEDA COUNTY



835 Contra Costa Ave
Berkeley, CA 94707
(510) 843-3666
www.JohnNorthmoreRoberts.com

NOTE: If this drawing is not 22"x34" it has been revised from its original size and the scales noted on drawing/details are no longer applicable.
© 2022 Shah Kawasaki Architects

Revision Number	DATE	ISSUE DESCRIPTION
	09/03/2026	PERMIT SET

Project

WHITECOTTON COTTAGE REHABILITATION

15400 FOOTHILL BLVD
SAN LEANDRO, CA 94578

Architect of Record

Consultant

PAGE & TURNBULL
170 MAIDEN LANE, 5TH FLOOR
SAN FRANCISCO, CA

JOHN NORTHMORE ROBERTS
R ASSOCIATES
LANDSCAPE ARCHITECTS / LAND PLANNERS
2022-2026
2022-2026

Drawing Title

IRRIGATION PLAN


Drawing No.

L1.05

SKA Project Number: 25001

NOT FOR CONSTRUCTION

	16	15	14	13	12	11	10	9	8	7	6	5	4	3	2	1	
M	GENERAL NOTES GOVERNING STANDARDS: 1. ALL WORK SHALL BE IN ACCORDANCE WITH THE APPLICABLE REGULATIONS, SPECIFICATIONS, CODES, PUBLIC DESIGN STANDARDS, AND REQUIREMENTS OF THE AUTHORITY HAVING JURISDICTION. 2. THE CONTRACTOR SHALL COMPLY WITH ALL OF THE APPLICABLE REQUIREMENTS OF THE COUNTY OF ALAMEDA. EXISTING CONDITIONS & FIELD VERIFICATION: 1. ALL EXISTING SITE CONDITIONS AND ELEVATIONS SHOWN ON THIS PLAN ARE FROM RECORD DRAWINGS AND A SURVEY COMPLETED BY BKF ENGINEERS, UNLESS OTHERWISE NOTED. THE CONTRACTOR SHALL VISIT THE SITE AND VERIFY ALL EXISTING CONDITIONS AND ELEVATIONS REPORTED IN THE SURVEY ARE ACCURATE TO THEIR SATISFACTION. THE ENGINEER IS NOT RESPONSIBLE TO VERIFY ACCURACY OF THIRD-PARTY SURVEY DATA UNLESS EXPLICITLY AGREED UPON. 2. THE CONTRACTOR SHALL REVIEW THE SITE SOILS AND MAKE THEIR DETERMINATION OF EXISTING CONDITIONS. THE CONTRACTOR SHALL BE RESPONSIBLE FOR ALL CONDITIONS ENCOUNTERED. 3. CONTRACTOR TO LOCATE ALL EXISTING PROPERTY MONUMENTS PRIOR TO CONSTRUCTION. ANY MONUMENTS DISTURBED DURING CONSTRUCTION OF THIS PROJECT SHALL BE REPLACED BY A REGISTERED LAND SURVEYOR AT THE CONTRACTOR'S EXPENSE. A SURVEY SHALL BE RECORDED WITH THE COUNTY SURVEYOR FOR ANY RESET PINS. 4. CONTRACTOR TO NOTIFY ALL UTILITY COMPANIES A MINIMUM OF 48 HOURS (2 BUSINESS DAYS) PRIOR TO START OF CONSTRUCTION. CALL "ONE CALL" AT 1-800-642-2444 AND NOTIFY ALL OTHER AGENCIES. 5. AFTER LOCATES ARE REQUESTED AND UTILITY COMPANIES HAVE PROVIDED LOCATES, CONTRACTOR SHALL POTHOLE TO THE DEPTH OF THE PROPOSED UTILITY TO VERIFY LOCATION OF ALL UNDERGROUND UTILITIES PRIOR TO COMMENCING CONSTRUCTION AND PROVIDE THE ENGINEER-OF-RECORD AND THE APPROPRIATE INSPECTOR 72 HOURS ADVANCE NOTICE OF ANY POTENTIAL CONFLICTS. SCOPE OF WORK: 1. THE CONTRACTOR SHALL PERFORM ALL WORK NECESSARY TO COMPLETE THIS PROJECT IN ACCORDANCE WITH THE PLANS INCLUDING SUCH INCIDENTALS AS MAY BE NECESSARY TO MEET APPLICABLE AGENCY REQUIREMENTS AND OTHERS AS NECESSARY TO PROVIDE A COMPLETED PROJECT. 2. THE CONTRACTOR SHALL USE GENERALLY ACCEPTED CONSTRUCTION PROCEDURES. THE CONTRACTOR WILL INCLUDE ON THE BID ANY WORK NEEDED TO CONSTRUCT THIS PROJECT TO ACCEPTED CONSTRUCTION STANDARDS. ALL WORK SHALL BE IN A WORKMANLIKE MANNER. 3. DEMOLITION WORK SHALL INCLUDE REMOVAL OF STUMPS AND VEGETATION DEBRIS. CONFORMANCE WITH ALL REGULATIONS AND PERMITTING REQUIREMENTS FOR SUCH WORK SHALL BE THE RESPONSIBILITY OF THE CONTRACTOR. 4. CONTRACTOR SHALL PROTECT AND MAINTAIN ALL EXISTING UTILITIES ON THE SITE. ANY DAMAGE TO EXISTING UTILITIES, WHETHER SHOWN OR NOT ON THESE PLANS, SHALL BE REPAIRED/REPLACED AT THE CONTRACTOR'S SOLE EXPENSE UNLESS OTHERWISE SPECIFIED. EXISTING SURFACE FEATURES AND FENCING SHALL BE REPLACED IN KIND. 5. CONTRACTOR SHALL BE RESPONSIBLE FOR COORDINATING THE RELOCATION OF BURIED AND OVERHEAD UTILITIES. 6. ALL OPEN CUTTING OF EXISTING STREETS SHALL BE PATCHED WITH A.C., COLD (TEMPORARY), HOT MIX, OR STEEL PLATES AT THE CLOSE OF EACH WORK DAY EXCEPT WHERE OTHERWISE PERMITTED BY THE ENGINEER. TRENCHES SHALL NOT BE LEFT OPEN OVERNIGHT. 7. ALL TRAFFIC CONTROL SHALL BE PERFORMED IN ACCORDANCE WITH THE EDITION OF THE MANUAL OF UNIFORM TRAFFIC CONTROL DEVICES (MUTCD) AND/OR THE APPROVED TRAFFIC CONTROL PLAN WHICHEVER APPLIES. 8. TEMPORARY EXCAVATION SHOULD BE CONSTRUCTED IN ACCORDANCE WITH OR OSHA REQUIREMENTS. TEMPORARY CUT SLOPES SHOULD NOT BE STEEPER THAN 1.5:1, HORIZONTAL TO VERTICAL, AND FLATTER IF POSSIBLE. IF EXCAVATIONS CAN NOT MEET THIS CRITERIA, THE TEMPORARY EXCAVATIONS SHOULD BE SHORED. STEEPER SLOPES MAY BE ACCEPTABLE WHERE REVIEWED BY A QUALIFIED PERSON. 9. ALL BUILDING MATERIALS SHALL BE NEW MATERIAL, UNLESS OTHERWISE APPROVED OR SPECIFIED. 10. UPON COMPLETION OF THE PROJECT, THE CONTRACTOR AND SUBCONTRACTORS SHALL REMOVE SURPLUS MATERIALS AND DEBRIS FROM THE SITE. CONTRACTOR SHALL REMOVE ALL DELETERIOUS MATERIAL FROM SITE INCLUDING BUT NOT LIMITED TO; BROKEN CONCRETE, STUMPS, ROCKS, DEBRIS, ASPHALT RUBBLE, GARBAGE, AND LEGALLY DISPOSE OF ABOVE. 11. CONTRACTOR SHALL ASSIST THE ENGINEER-OF-RECORD IN PREPARING AS-CONSTRUCTED DRAWINGS. PROJECT RESPONSIBILITY: 12. THE CONTRACTOR AGREES THAT THEY SHALL ASSUME SOLE AND COMPLETE RESPONSIBILITY FOR JOB SITE CONDITIONS DURING THE COURSE OF CONSTRUCTION OF THIS PROJECT, INCLUDING SAFETY OF ALL PERSONS AND PROPERTY; THAT THIS REQUIREMENT SHALL APPLY CONTINUOUSLY AND NOT BE LIMITED TO NORMAL WORKING HOURS; AND THAT THE CONTRACTOR SHALL DEFEND, INDEMNIFY, AND HOLD THE OWNER AND THE ENGINEER HARMLESS FROM ANY AND ALL LIABILITY, REAL OR ALLEGED, IN CONNECTION WITH THE PERFORMANCE OF WORK ON THIS PROJECT, EXCEPTING FOR LIABILITY ARISING FROM THE SOLE NEGLIGENCE OF THE OWNER OR THE ENGINEER 13. IT IS THE RESPONSIBILITY OF THE CONTRACTOR TO PROVIDE SAFE WORKING CONDITIONS WITH RESPECT TO EXCAVATION SLOPE STABILITY. 14. ANY CONSTRUCTION OBSERVATION BY THE CITY, OR THE ENGINEER-OF-RECORD, SHALL NOT, IN ANY WAY, RELIEVE THE CONTRACTOR FROM ANY OBLIGATION TO PERFORM THE WORK IN STRICT COMPLIANCE WITH THE APPLICABLE CODES, AGENCY REQUIREMENTS, AND APPROVED PLANS. 15. THE DESIGN CONSULTANTS ASSUMES NO RESPONSIBILITY FOR THE PERFORMANCE OF PRODUCTS OR MATERIALS NOT SPECIFIED IN THESE DRAWINGS. 16. ALL USERS OF THESE DRAWINGS AGREE BY USING THESE DRAWINGS TO HOLD THE DESIGN CONSULTANTS HARMLESS FOR ANY AND ALL WORK THAT DOES NOT CONFORM TO THE REQUIREMENTS AND MINIMUM STANDARDS OF THE ORDINANCES AND ACCEPTABLE STANDARDS. 17. THE DESIGN CONSULTANTS AND THE OWNER SHALL HAVE NO CONTROL OR CHARGE OF AND SHALL NOT BE RESPONSIBLE FOR CONSTRUCTION MEANS, METHODS, TECHNIQUES, SEQUENCES, OR PROCEDURES FOR ANY SAFETY PRECAUTIONS AND PROGRAMS IN CONNECTION WITH THE WORK. PERMITS, INSPECTIONS & COORDINATION: 18. THE CONTRACTOR SHALL HAVE APPROPRIATE PERMITS AND APPROVALS BEFORE COMMENCING WORK ON THIS PROJECT. 19. IF CONSTRUCTION IS TO TAKE PLACE IN THE PUBLIC RIGHT-OF-WAY, THE CONTRACTOR SHALL NOTIFY THE CITY/COUNTY AND OBTAIN ALL REQUIRED PERMISSIONS. 20. A PRE-CONSTRUCTION MEETING SHOULD BE HELD BETWEEN THE CONTRACTOR AND ALL INSPECTORS NO LATER THAN 48 HOURS BEFORE STARTING MAJOR SITE WORK. 21. THE CONTRACTOR SHALL KEEP THE ENGINEER-OF-RECORD AND PUBLIC INSPECTORS (WHERE APPLICABLE) INFORMED OF CONSTRUCTION PROGRESS TO FACILITATE SITE OBSERVATIONS AT REQUIRED INTERVALS. 24-HOUR NOTICE IS REQUIRED. CONTRACTOR SHALL PROVIDE AN APPROXIMATE 2-WEEK LOOK AHEAD CONSTRUCTION SCHEDULE TO THE ENGINEER TO FACILITATE INSPECTIONS UPON REQUEST. 22. PRIOR TO BACKFILL ALL MAINS AND APPURTENANCES SHALL BE INSPECTED AND APPROVED BY THE ENGINEER-OF-RECORD AND/OR PUBLIC INSPECTOR WHERE APPLICABLE. APPROVAL SHALL NOT RELIEVE THE CONTRACTOR FOR CORRECTION OF ANY DEFICIENCIES AND/OR FAILURES AS DETERMINED BY SUBSEQUENT TESTING AND INSPECTIONS. IT SHALL BE THE CONTRACTOR'S RESPONSIBILITY TO NOTIFY THE INSPECTOR FOR THE REQUIRED INSPECTIONS. 23. ANY ALTERATION OR VARIANCE FROM THE PLANS, EXCEPT FOR MINOR FIELD ADJUSTMENTS, SHALL BE DESIGNED/APPROVED BY THE ENGINEER-OF-RECORD AND IN THE CASE OF PUBLIC WORKS MAY REQUIRE RESUBMITTAL TO THE JURISDICTION. PLAN SET MANAGEMENT & PRECEDENCE 24. THE CONTRACTOR SHALL KEEP AN APPROVED SET OF PLANS WITH ALL APPROVED REVISIONS ON THE PROJECT SITE AT ALL TIMES. 25. THE CONTRACTOR SHALL REVIEW ALL PAGES OF THE PLANS; ANY DISCREPANCIES SHALL BE REPORTED TO THE ENGINEER PRIOR TO PROCEEDING WITH WORK. 26. FEATURES OF CONSTRUCTION SHOWN ARE TYPICAL AND SHALL APPLY GENERALLY THROUGHOUT SIMILAR CONDITIONS. 27. DETAILS SHOWN ON TYPICAL DETAIL SHEETS SHALL BE USED WHENEVER APPLICABLE, UNLESS OTHERWISE SHOWN. SPECIFIC DETAILS ON THE DRAWINGS TAKE PRECEDENCE OVER TYPICAL DETAILS. SPECIFIC NOTES SHOWN ON THE DRAWINGS TAKE PRECEDENCE OVER GENERAL NOTES. NOTES AND DETAILS ON THE DRAWINGS TAKE PRECEDENCE OVER SPECIFICATIONS. 28. WRITTEN DIMENSIONS TAKE PRECEDENCE OVER SCALED DRAWINGS. IN THE EVENT OF CONTRADICTION, USE THE MOST STRINGENT SPECIFICATION AND NOTIFY THE ENGINEER. THE CONTRACTOR SHALL EXERCISE CARE TO PROTECT ADJACENT PROPERTIES DURING THEIR OPERATIONS.																
L																	
K																	
J																	
H																	
G																	
F																	
E																	
D																	
C																	
B																	
A																	
	16	15	14	13	12	11	10	9	8	7	6	5	4	3	2	1	

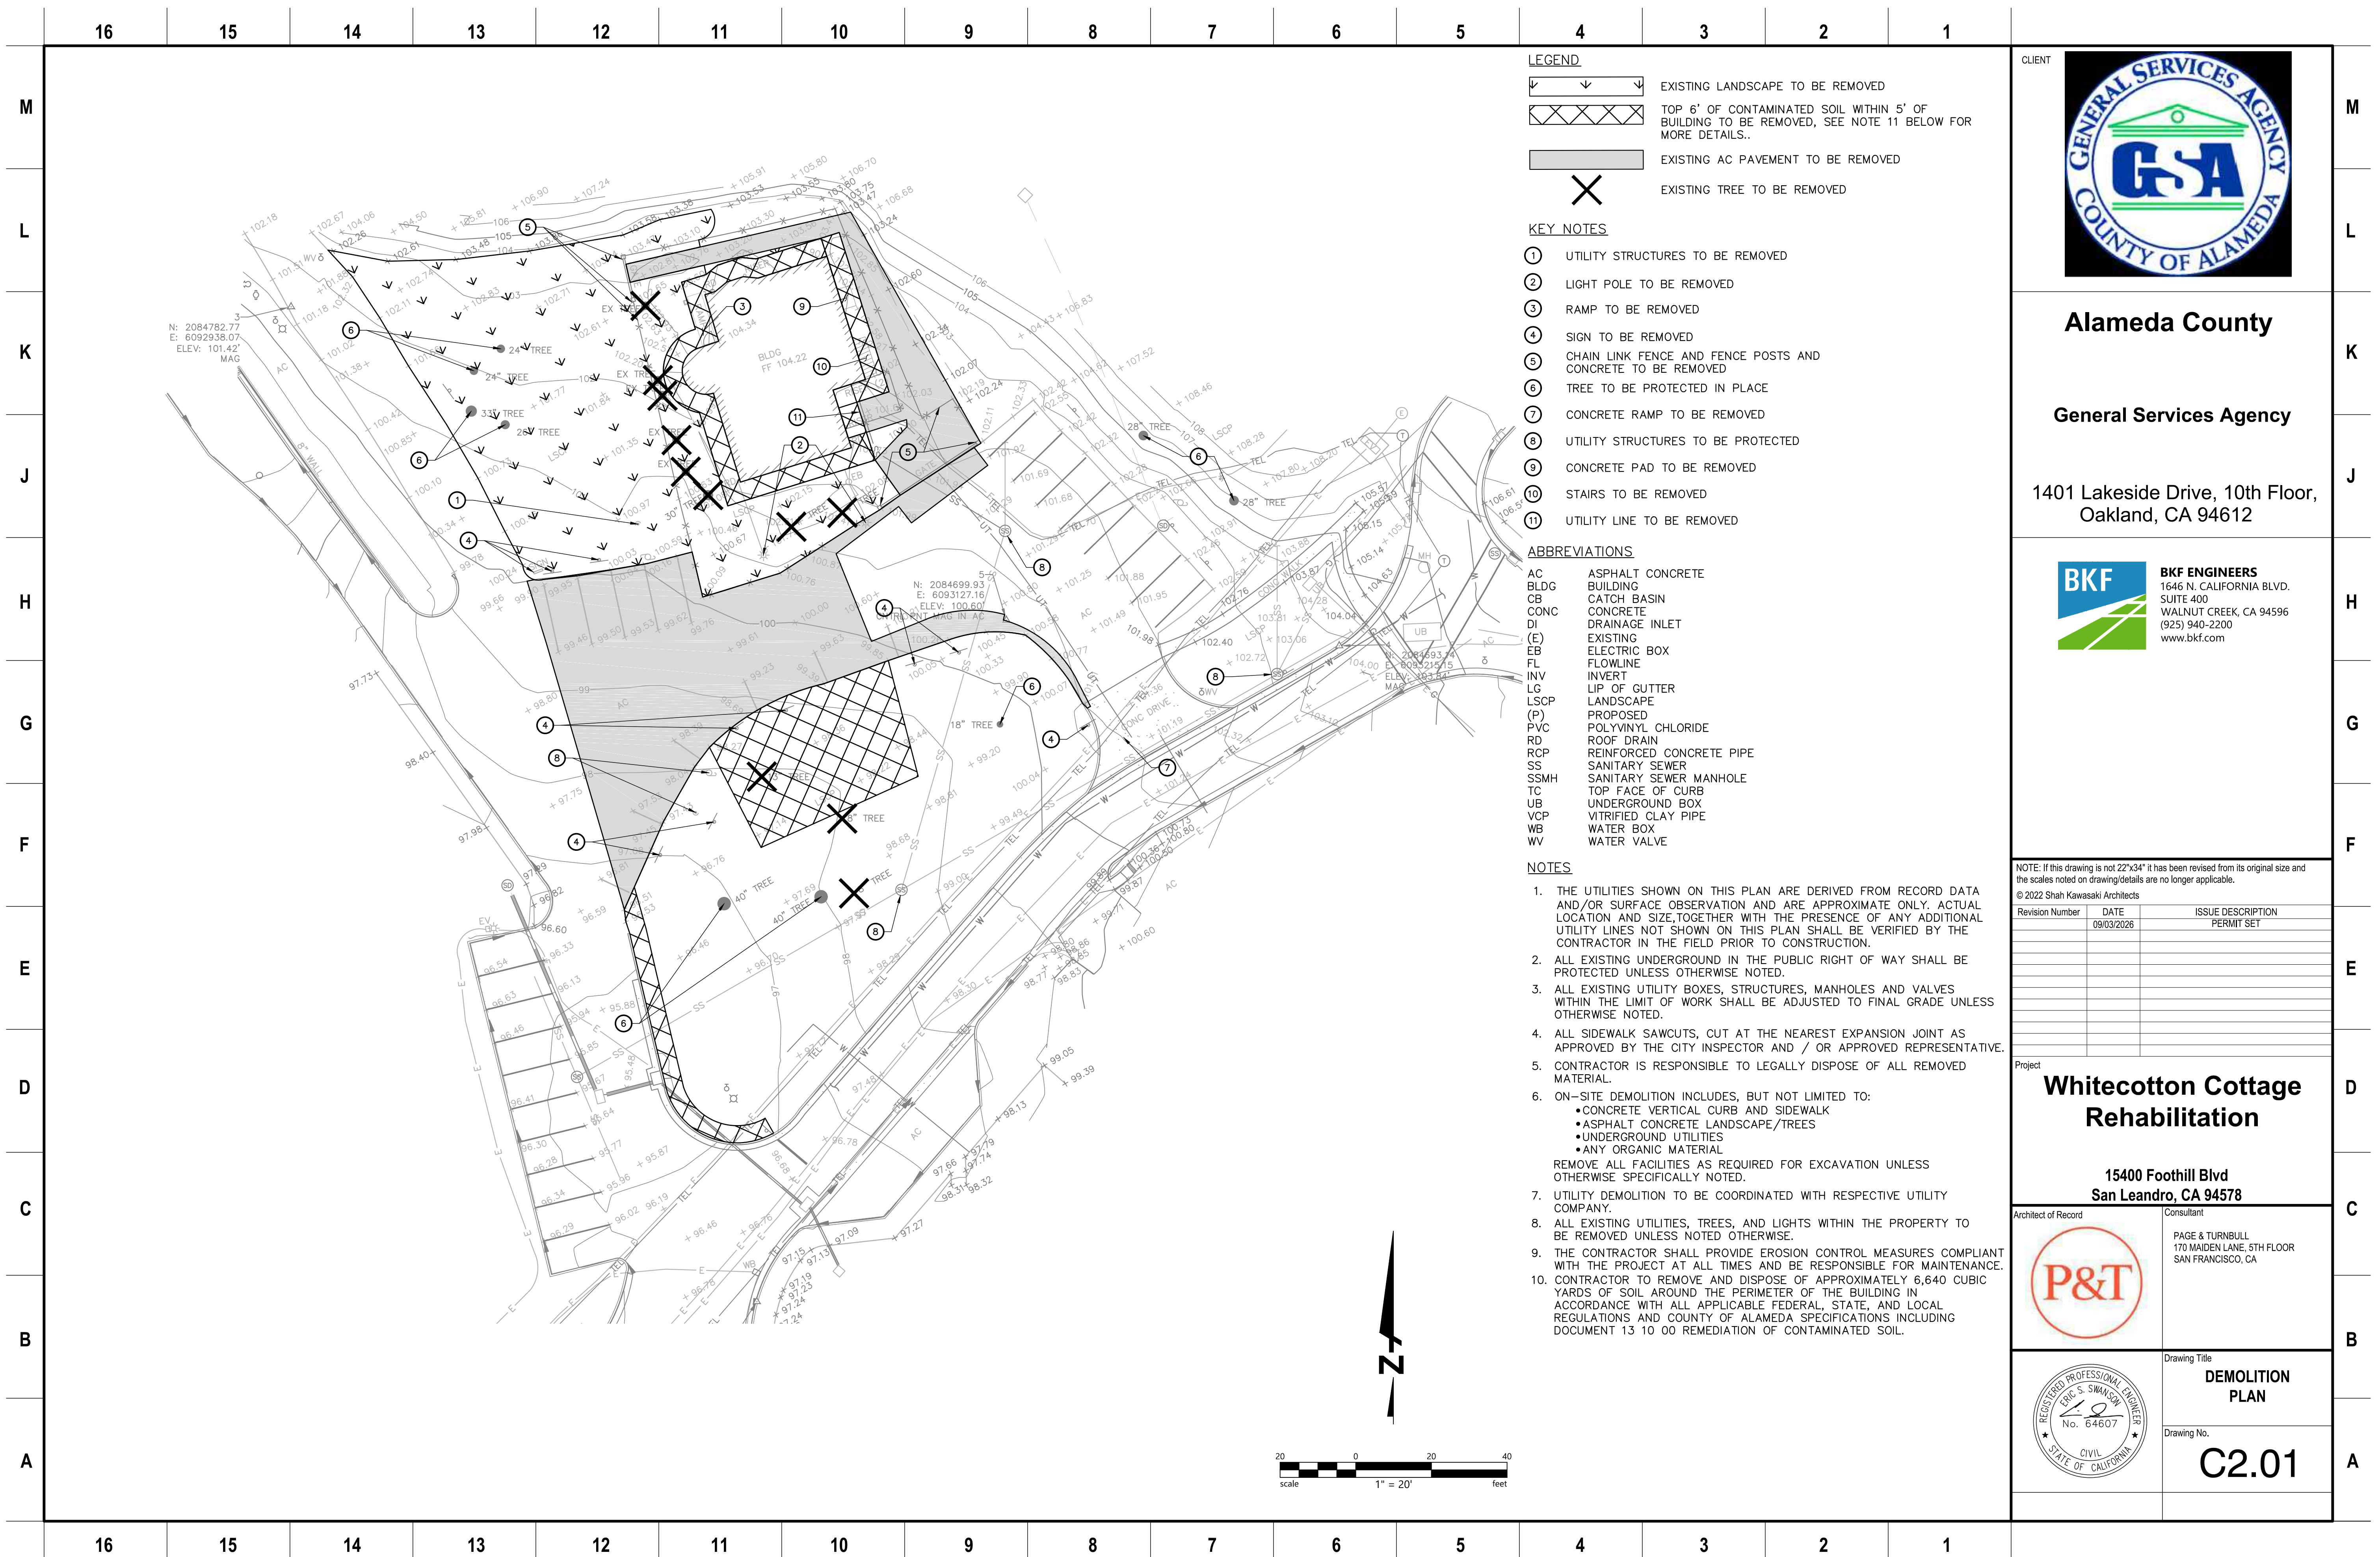



SYMBOLS & LEGEND

- SIGN
- SAWCUT
- PEDESTRIAN CONCRETE PAVEMENT,
3.5" CONCRETE OVER 6" CRUSHED AB
- VEHICULAR CONCRETE PAVEMENT,
6" CONCRETE OVER 6" CRUSHED AB
- ASPHALT CONCRETE PAVEMENT,
6" AC OVER CRUSHED AB
- TRUNCATED DOMES $\frac{8}{20.0}$
- DECOMPOSED GRANITE, SEE LANDSCAPE DRAWINGS
- BIORETENTION PLANTER $\frac{1}{20.0}$
- RETAINING WALL, SEE WALL PLANS AND STRUCTURAL PLANS

KEY NOTES

- ① BIORETENTION PLANTER $\frac{1}{20.0}$
- ② WOOD RAMP, SEE ARCHITECTURAL DRAWINGS
- ③ CONCRETE CURB RAMP WITH TRUNCATED DOMES $\frac{4}{20.0}$
- ④ CONCRETE CURB AND GUTTER $\frac{2}{20.0}$
- ⑤ CONCRETE CURB $\frac{1}{20.0}$
- ⑥ 1' AC PLUG $\frac{2}{20.0}$
- ⑦ BIKE RACK, SEE LANDSCAPE DRAWINGS
- ⑧ TRASH ENCLOSURE, SEE ARCHITECTURAL DRAWINGS
- ⑨ DECOMPOSED GRANITE PEDESTRIAN PATH, SEE LANDSCAPE DRAWINGS
- ⑩ CURB TRANSITION FROM 6" TO FLUSH
- ⑪ FLUSH CURB $\frac{2}{20.0}$
- ⑫ 1' WIDE CURB CUT $\frac{3}{20.0}$
- ⑬ HORIZONTAL CONTROL IS BASED ON THE SURVEYED SOUTHEAST CORNER OF THE EXISTING BUILDING.
- ⑭ BOLLARD $\frac{5}{20.0}$

ABBREVIATIONS

- AC ASPHALT CONCRETE
- BLDG BUILDING
- CB CATCH BASIN
- CONC CONCRETE
- DI DRAINAGE INLET
- EB ELECTRIC BOX
- FL FLOWLINE
- INV INVERT
- LG LIP OF GUTTER
- LSGP LANDSCAPE
- PVC POLYVINYL CHLORIDE
- RD ROOF DRAIN
- RCP REINFORCED CONCRETE PIPE
- SS SANITARY SEWER
- SSMH SANITARY SEWER MANHOLE
- TC TOP FACE OF CURB
- UB UNDERGROUND BOX
- VCP VITRIFIED CLAY PIPE
- WB WATER BOX
- WV WATER VALVE

CLIENT



Alameda County

General Services Agency

1401 Lakeside Drive, 10th Floor,
Oakland, CA 94612



BKF ENGINEERS
1646 N. CALIFORNIA BLVD.
SUITE 400
WALNUT CREEK, CA 94596
(925) 940-2200
www.bkf.com

NOTE: If this drawing is not 22"x34" it has been revised from its original size and the scales noted on drawing/details are no longer applicable.

© 2022 Shah Kawasaki Architects

Revision Number	DATE	ISSUE DESCRIPTION
	09/03/2026	PERMIT SET

Project
**Whitecotton Cottage
Rehabilitation**

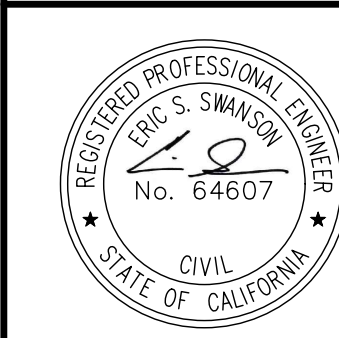
15400 Foothill Blvd
San Leandro, CA 94578

Architect of Record



Consultant

PAGE & TURNBULL
170 MAIDEN LANE, 5TH FLOOR
SAN FRANCISCO, CA




Drawing Title

**HORIZONTAL
CONTROL
PLAN**

Drawing No.

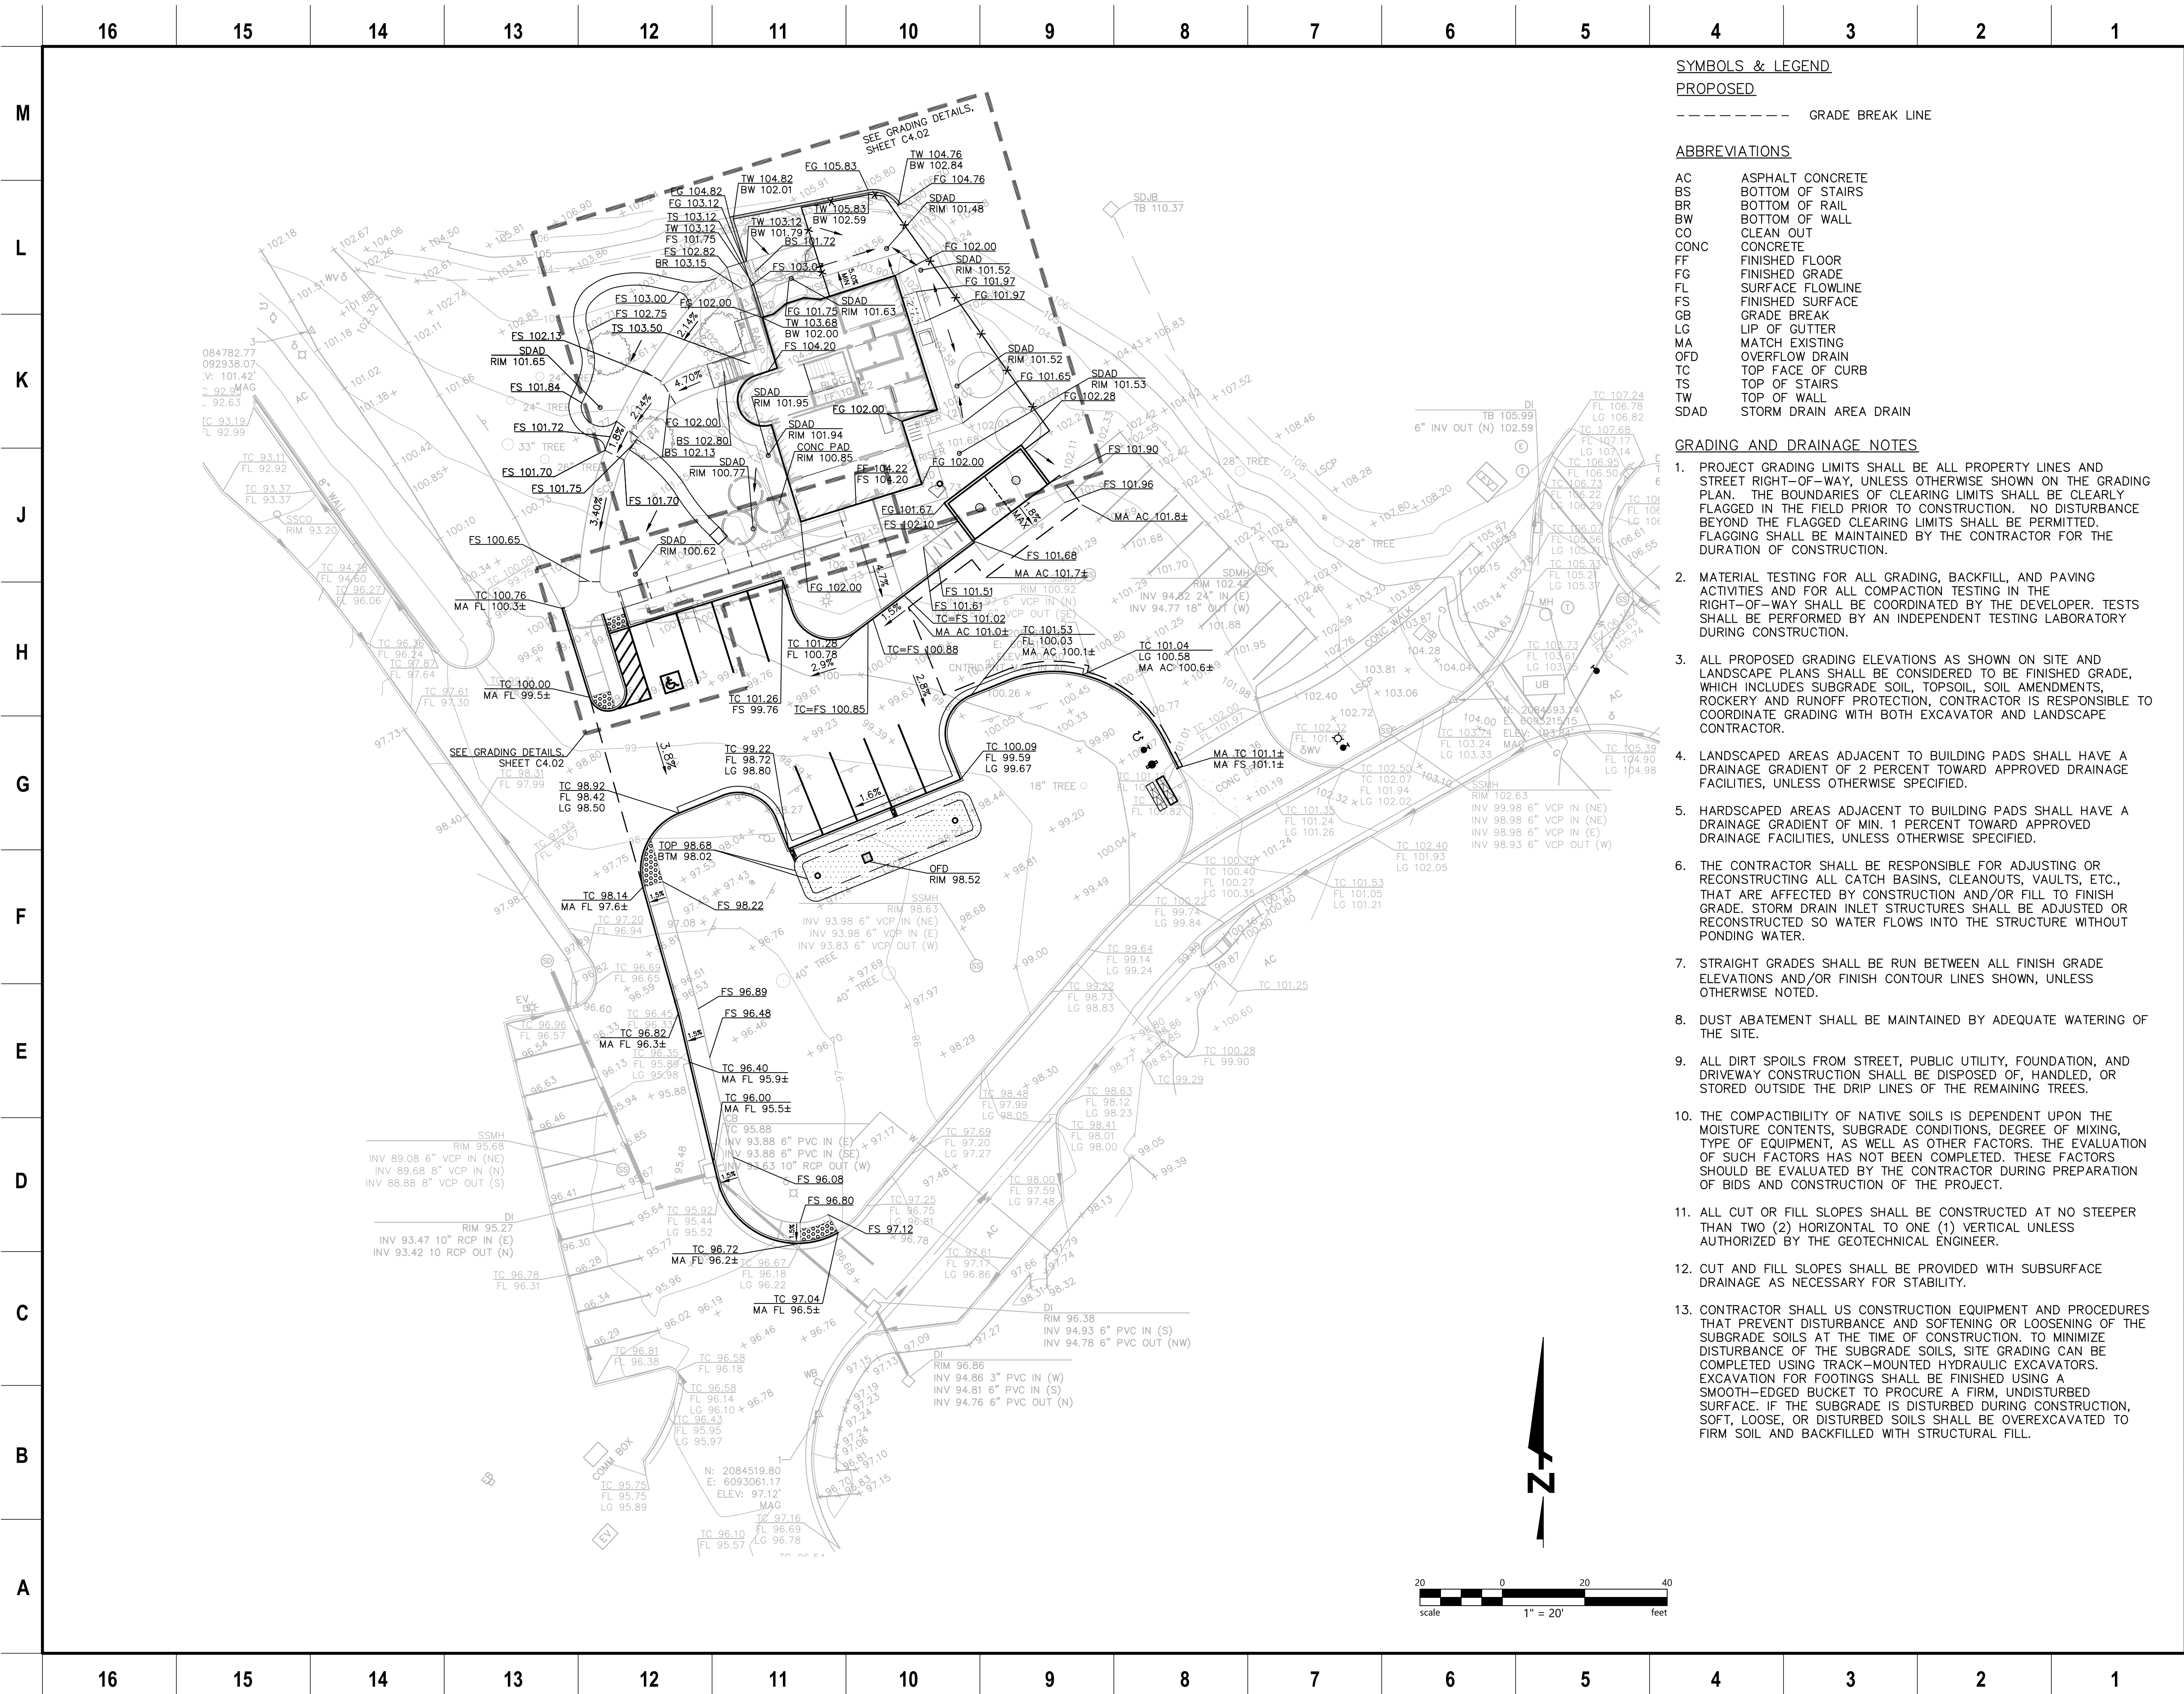C3.01



SYMBOLS & LEGEND

PROPOSED

----- GRADE BREAK LINE

ABBREVIATIONS

AC	ASPHALT CONCRETE
BS	BOTTOM OF STAIRS
BR	BOTTOM OF RAIL
BW	BOTTOM OF WALL
CO	CLEAN OUT
CONC	CONCRETE
FF	FINISHED FLOOR
FG	FINISHED GRADE
FL	SURFACE FLOWLINE
FS	FINISHED SURFACE
GB	GRADE BREAK
LG	LIP OF GUTTER
MA	MATCH EXISTING
OFD	OVERFLOW DRAIN
TC	TOP FACE OF CURB
TS	TOP OF STAIRS
TW	TOP OF WALL
SDAD	STORM DRAIN AREA DRAIN

GRADING AND DRAINAGE NOTES

1. PROJECT GRADING LIMITS SHALL BE ALL PROPERTY LINES AND STREET RIGHT-OF-WAY, UNLESS OTHERWISE SHOWN ON THE GRADING PLAN. THE BOUNDARIES OF CLEARING LIMITS SHALL BE CLEARLY FLAGGED IN THE FIELD PRIOR TO CONSTRUCTION. NO DISTURBANCE BEYOND THE FLAGGED CLEARING LIMITS SHALL BE PERMITTED. FLAGGING SHALL BE MAINTAINED BY THE CONTRACTOR FOR THE DURATION OF CONSTRUCTION.
2. MATERIAL TESTING FOR ALL GRADING, BACKFILL, AND PAVING ACTIVITIES AND FOR ALL COMPACTION TESTING IN THE RIGHT-OF-WAY SHALL BE COORDINATED BY THE DEVELOPER. TESTS SHALL BE PERFORMED BY AN INDEPENDENT TESTING LABORATORY DURING CONSTRUCTION.
3. ALL PROPOSED GRADING ELEVATIONS AS SHOWN ON SITE AND LANDSCAPE PLANS SHALL BE CONSIDERED TO BE FINISHED GRADE, WHICH INCLUDES SUBGRADE SOIL, TOPSOIL, SOIL AMENDMENTS, ROCKERY AND RUNOFF PROTECTION. CONTRACTOR IS RESPONSIBLE TO COORDINATE GRADING WITH BOTH EXCAVATOR AND LANDSCAPE CONTRACTOR.
4. LANDSCAPED AREAS ADJACENT TO BUILDING PADS SHALL HAVE A DRAINAGE GRADIENT OF 2 PERCENT TOWARD APPROVED DRAINAGE FACILITIES, UNLESS OTHERWISE SPECIFIED.
5. HARDSCAPED AREAS ADJACENT TO BUILDING PADS SHALL HAVE A DRAINAGE GRADIENT OF MIN. 1 PERCENT TOWARD APPROVED DRAINAGE FACILITIES, UNLESS OTHERWISE SPECIFIED.
6. THE CONTRACTOR SHALL BE RESPONSIBLE FOR ADJUSTING OR RECONSTRUCTING ALL CATCH BASINS, CLEANOUTS, VAULTS, ETC., THAT ARE AFFECTED BY CONSTRUCTION AND/OR FILL TO FINISH GRADE. STORM DRAIN INLET STRUCTURES SHALL BE ADJUSTED OR RECONSTRUCTED SO WATER FLOWS INTO THE STRUCTURE WITHOUT PONDING WATER.
7. STRAIGHT GRADES SHALL BE RUN BETWEEN ALL FINISH GRADE ELEVATIONS AND/OR FINISH CONTOUR LINES SHOWN, UNLESS OTHERWISE NOTED.
8. DUST ABATEMENT SHALL BE MAINTAINED BY ADEQUATE WATERING OF THE SITE.
9. ALL DIRT SPOILS FROM STREET, PUBLIC UTILITY, FOUNDATION, AND DRIVEWAY CONSTRUCTION SHALL BE DISPOSED OF, HANDLED, OR STORED OUTSIDE THE DRIP LINES OF THE REMAINING TREES.
10. THE COMPACTIBILITY OF NATIVE SOILS IS DEPENDENT UPON THE MOISTURE CONTENTS, SUBGRADE CONDITIONS, DEGREE OF MIXING, TYPE OF EQUIPMENT, AS WELL AS OTHER FACTORS. THE EVALUATION OF SUCH FACTORS HAS NOT BEEN COMPLETED. THESE FACTORS SHOULD BE EVALUATED BY THE CONTRACTOR DURING PREPARATION OF BIDS AND CONSTRUCTION OF THE PROJECT.
11. ALL CUT OR FILL SLOPES SHALL BE CONSTRUCTED AT NO STEEPER THAN TWO (2) HORIZONTAL TO ONE (1) VERTICAL UNLESS AUTHORIZED BY THE GEOTECHNICAL ENGINEER.
12. CUT AND FILL SLOPES SHALL BE PROVIDED WITH SUBSURFACE DRAINAGE AS NECESSARY FOR STABILITY.
13. CONTRACTOR SHALL USE CONSTRUCTION EQUIPMENT AND PROCEDURES THAT PREVENT DISTURBANCE AND SOFTENING OR LOOSENING OF THE SUBGRADE SOILS AT THE TIME OF CONSTRUCTION. TO MINIMIZE DISTURBANCE OF THE SUBGRADE SOILS, SITE GRADING CAN BE COMPLETED USING TRACK-MOUNTED HYDRAULIC EXCAVATORS. EXCAVATION FOR FOOTINGS SHALL BE FINISHED USING A SMOOTH-EDGED BUCKET TO PROCURE A FIRM, UNDISTURBED SURFACE. IF THE SUBGRADE IS DISTURBED DURING CONSTRUCTION, SOFT, LOOSE, OR DISTURBED SOILS SHALL BE OVEREXCAVATED TO FIRM SOIL AND BACKFILLED WITH STRUCTURAL FILL.

CLIENT



Alameda County

General Services Agency

1401 Lakeside Drive, 10th Floor,
Oakland, CA 94612



BKF ENGINEERS
1646 N. CALIFORNIA BLVD.
SUITE 400
WALNUT CREEK, CA 94596
(925) 940-2200
www.bkf.com

NOTE: If this drawing is not 22"x34" it has been revised from its original size and the scales noted on drawing/details are no longer applicable.

© 2022 Shah Kawasaki Architects

Revision Number	DATE	ISSUE DESCRIPTION
	09/03/2026	PERMIT SET

Project

**Whitecotton Cottage
Rehabilitation**

**15400 Foothill Blvd
San Leandro, CA 94578**

Architect of Record



Consultant

PAGE & TURNBULL
170 MAIDEN LANE, 5TH FLOOR
SAN FRANCISCO, CA

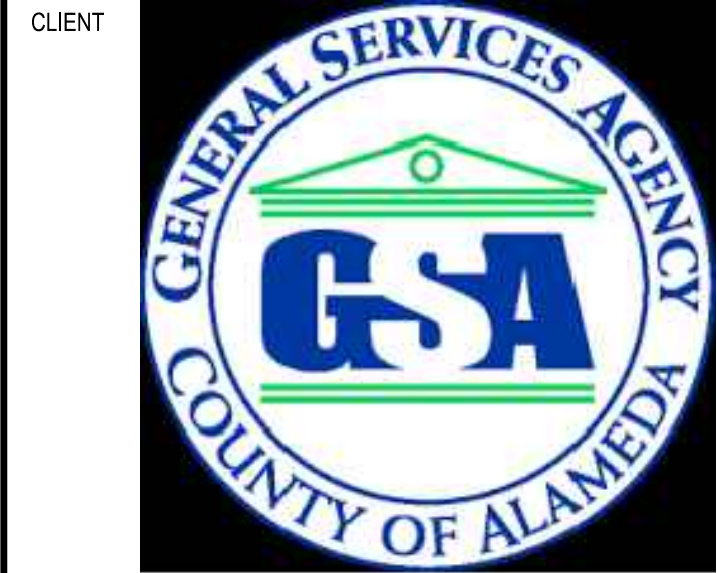
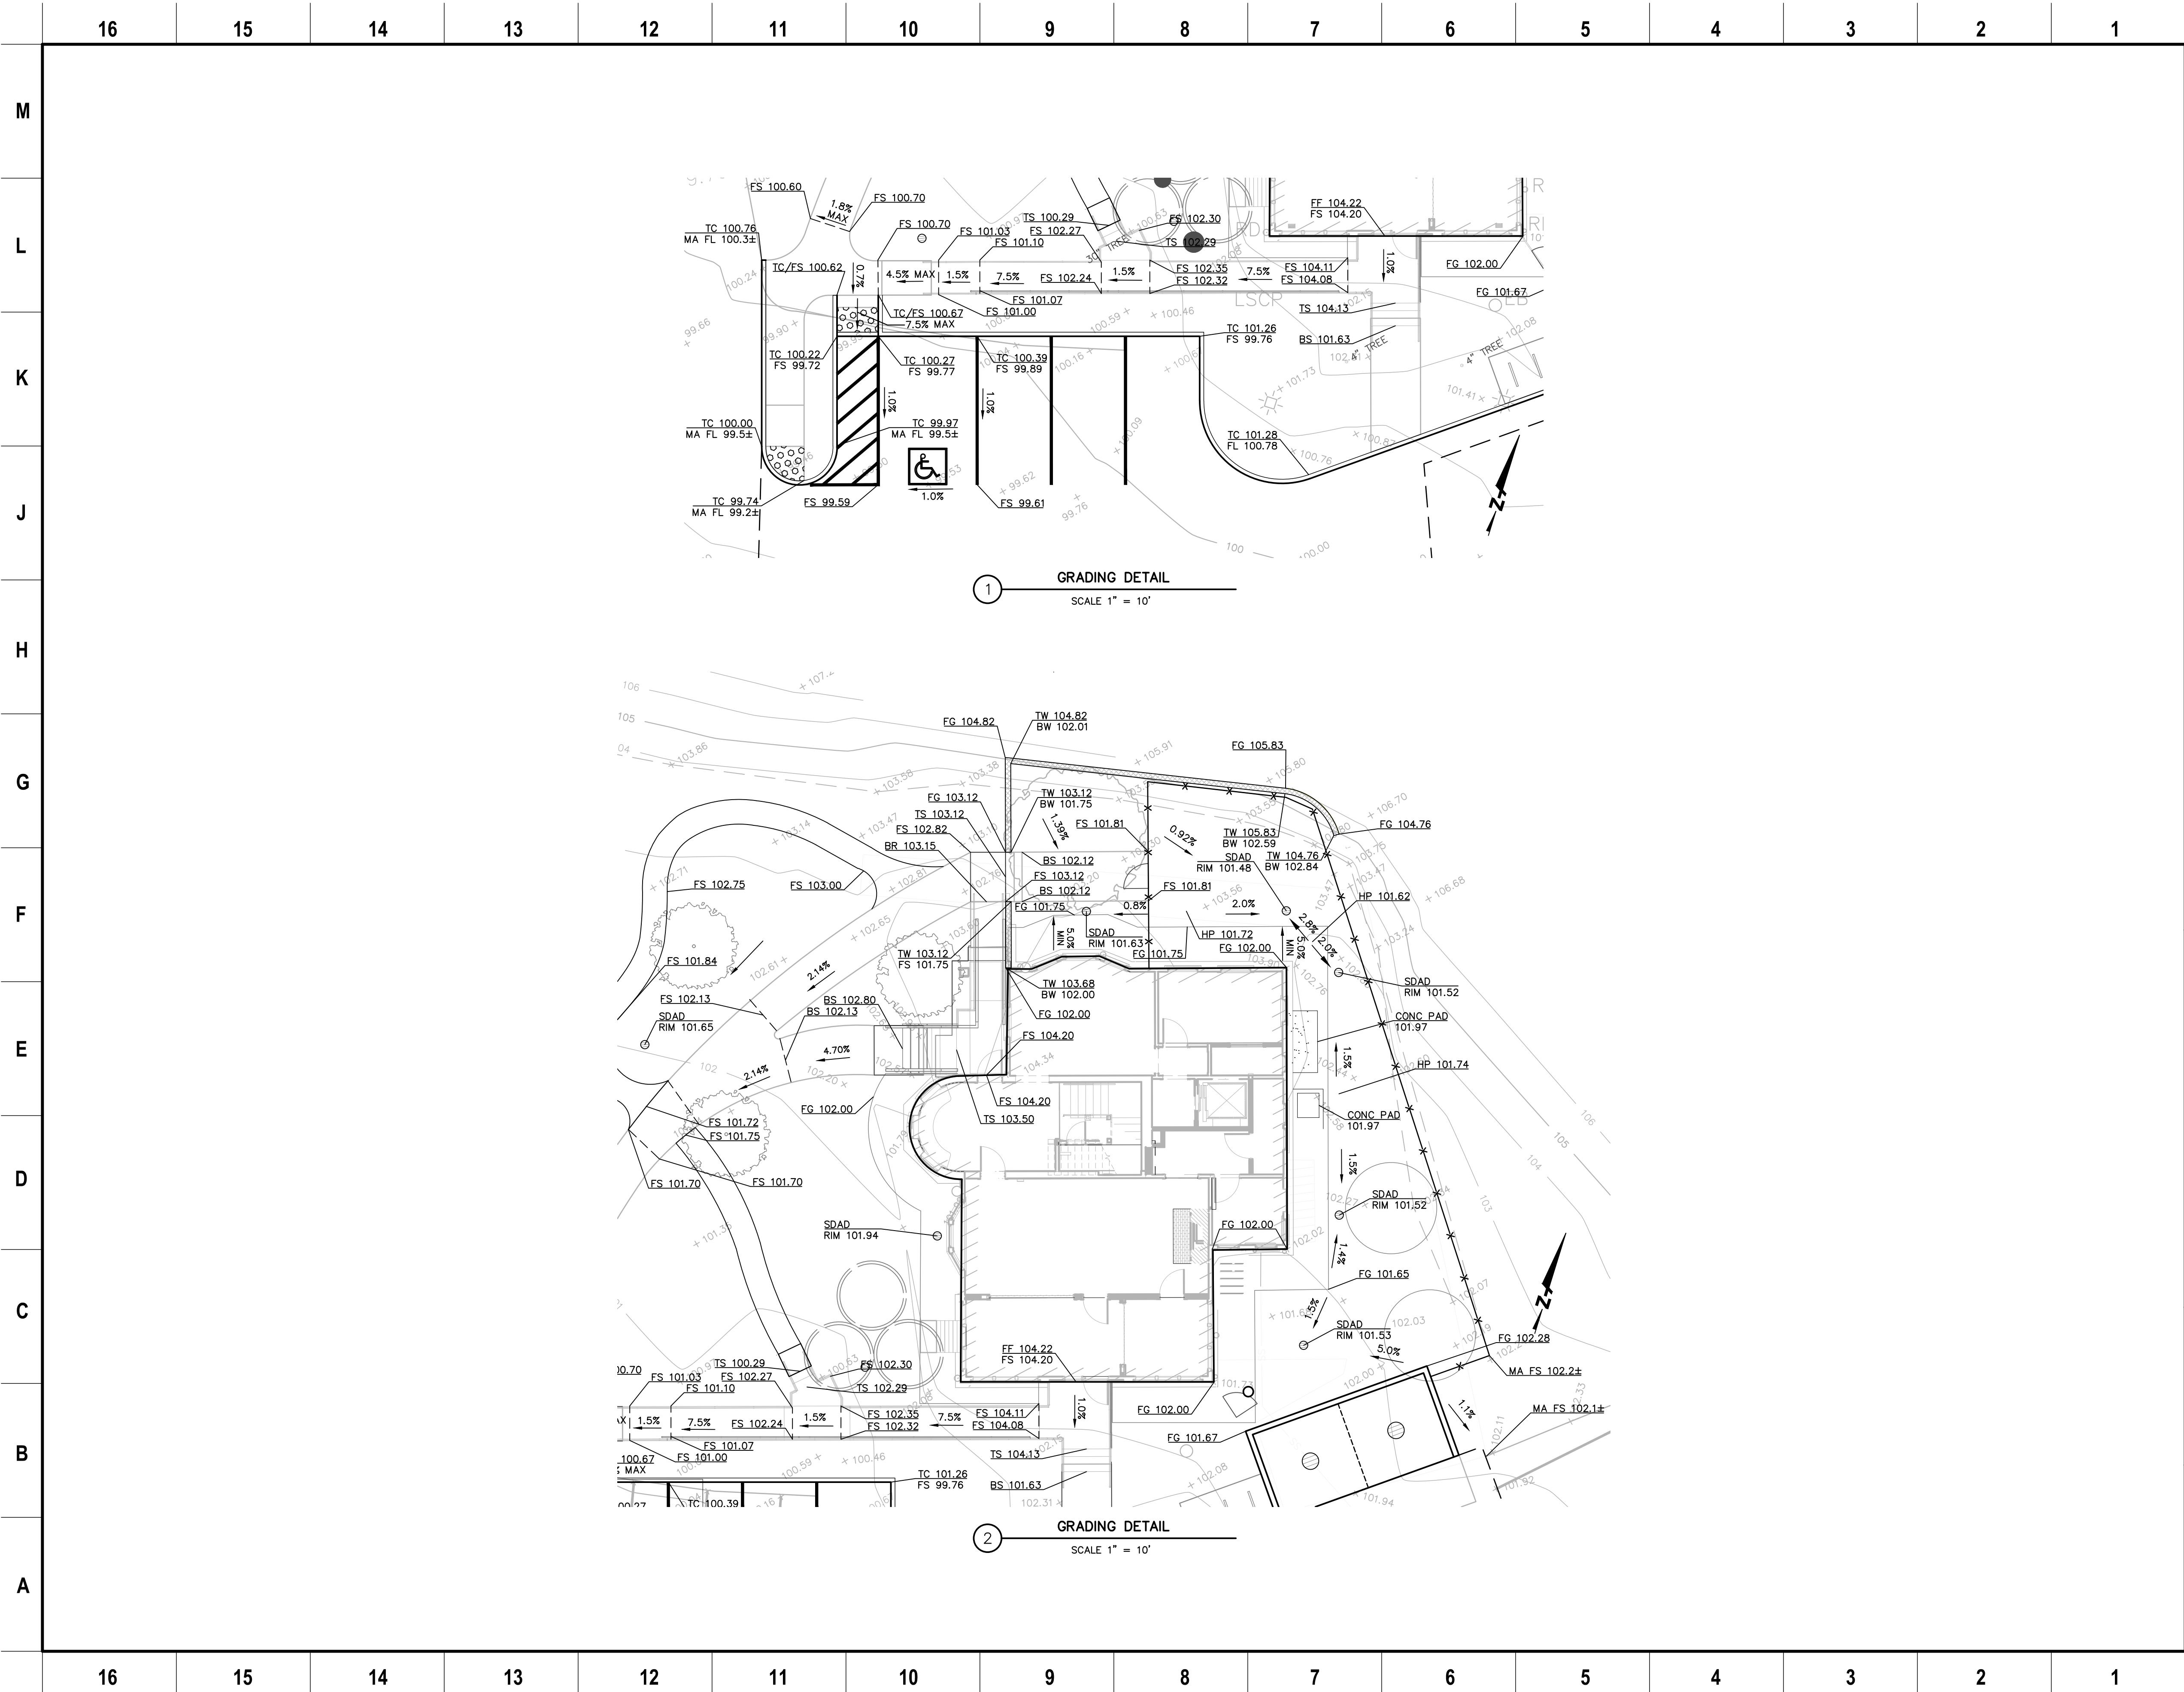


Drawing Title

**GRADING
PLAN**

Drawing No.


C4.01



Alameda County

General Services Agency

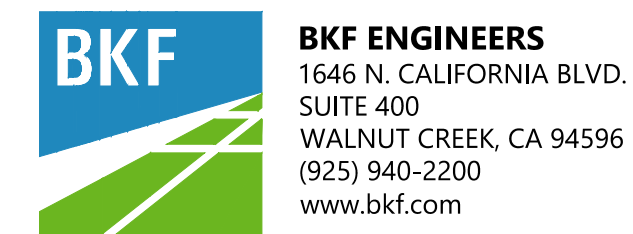1401 Lakeside Drive, 10th Floor,
Oakland, CA 94612





NOTE: If this drawing is not 22"x34" it has been revised from its original size and the scales noted on drawing/details are no longer applicable.
© 2022 Shah Kawasaki Architects

Revision Number	DATE	ISSUE DESCRIPTION
	09/03/2026	PERMIT SET

Project
**Whitecotton Cottage
Rehabilitation**

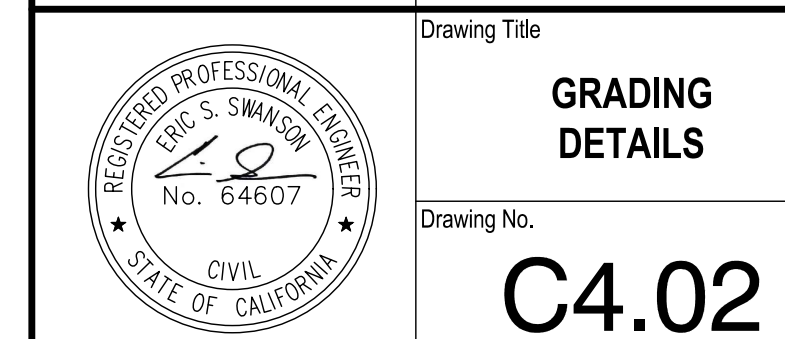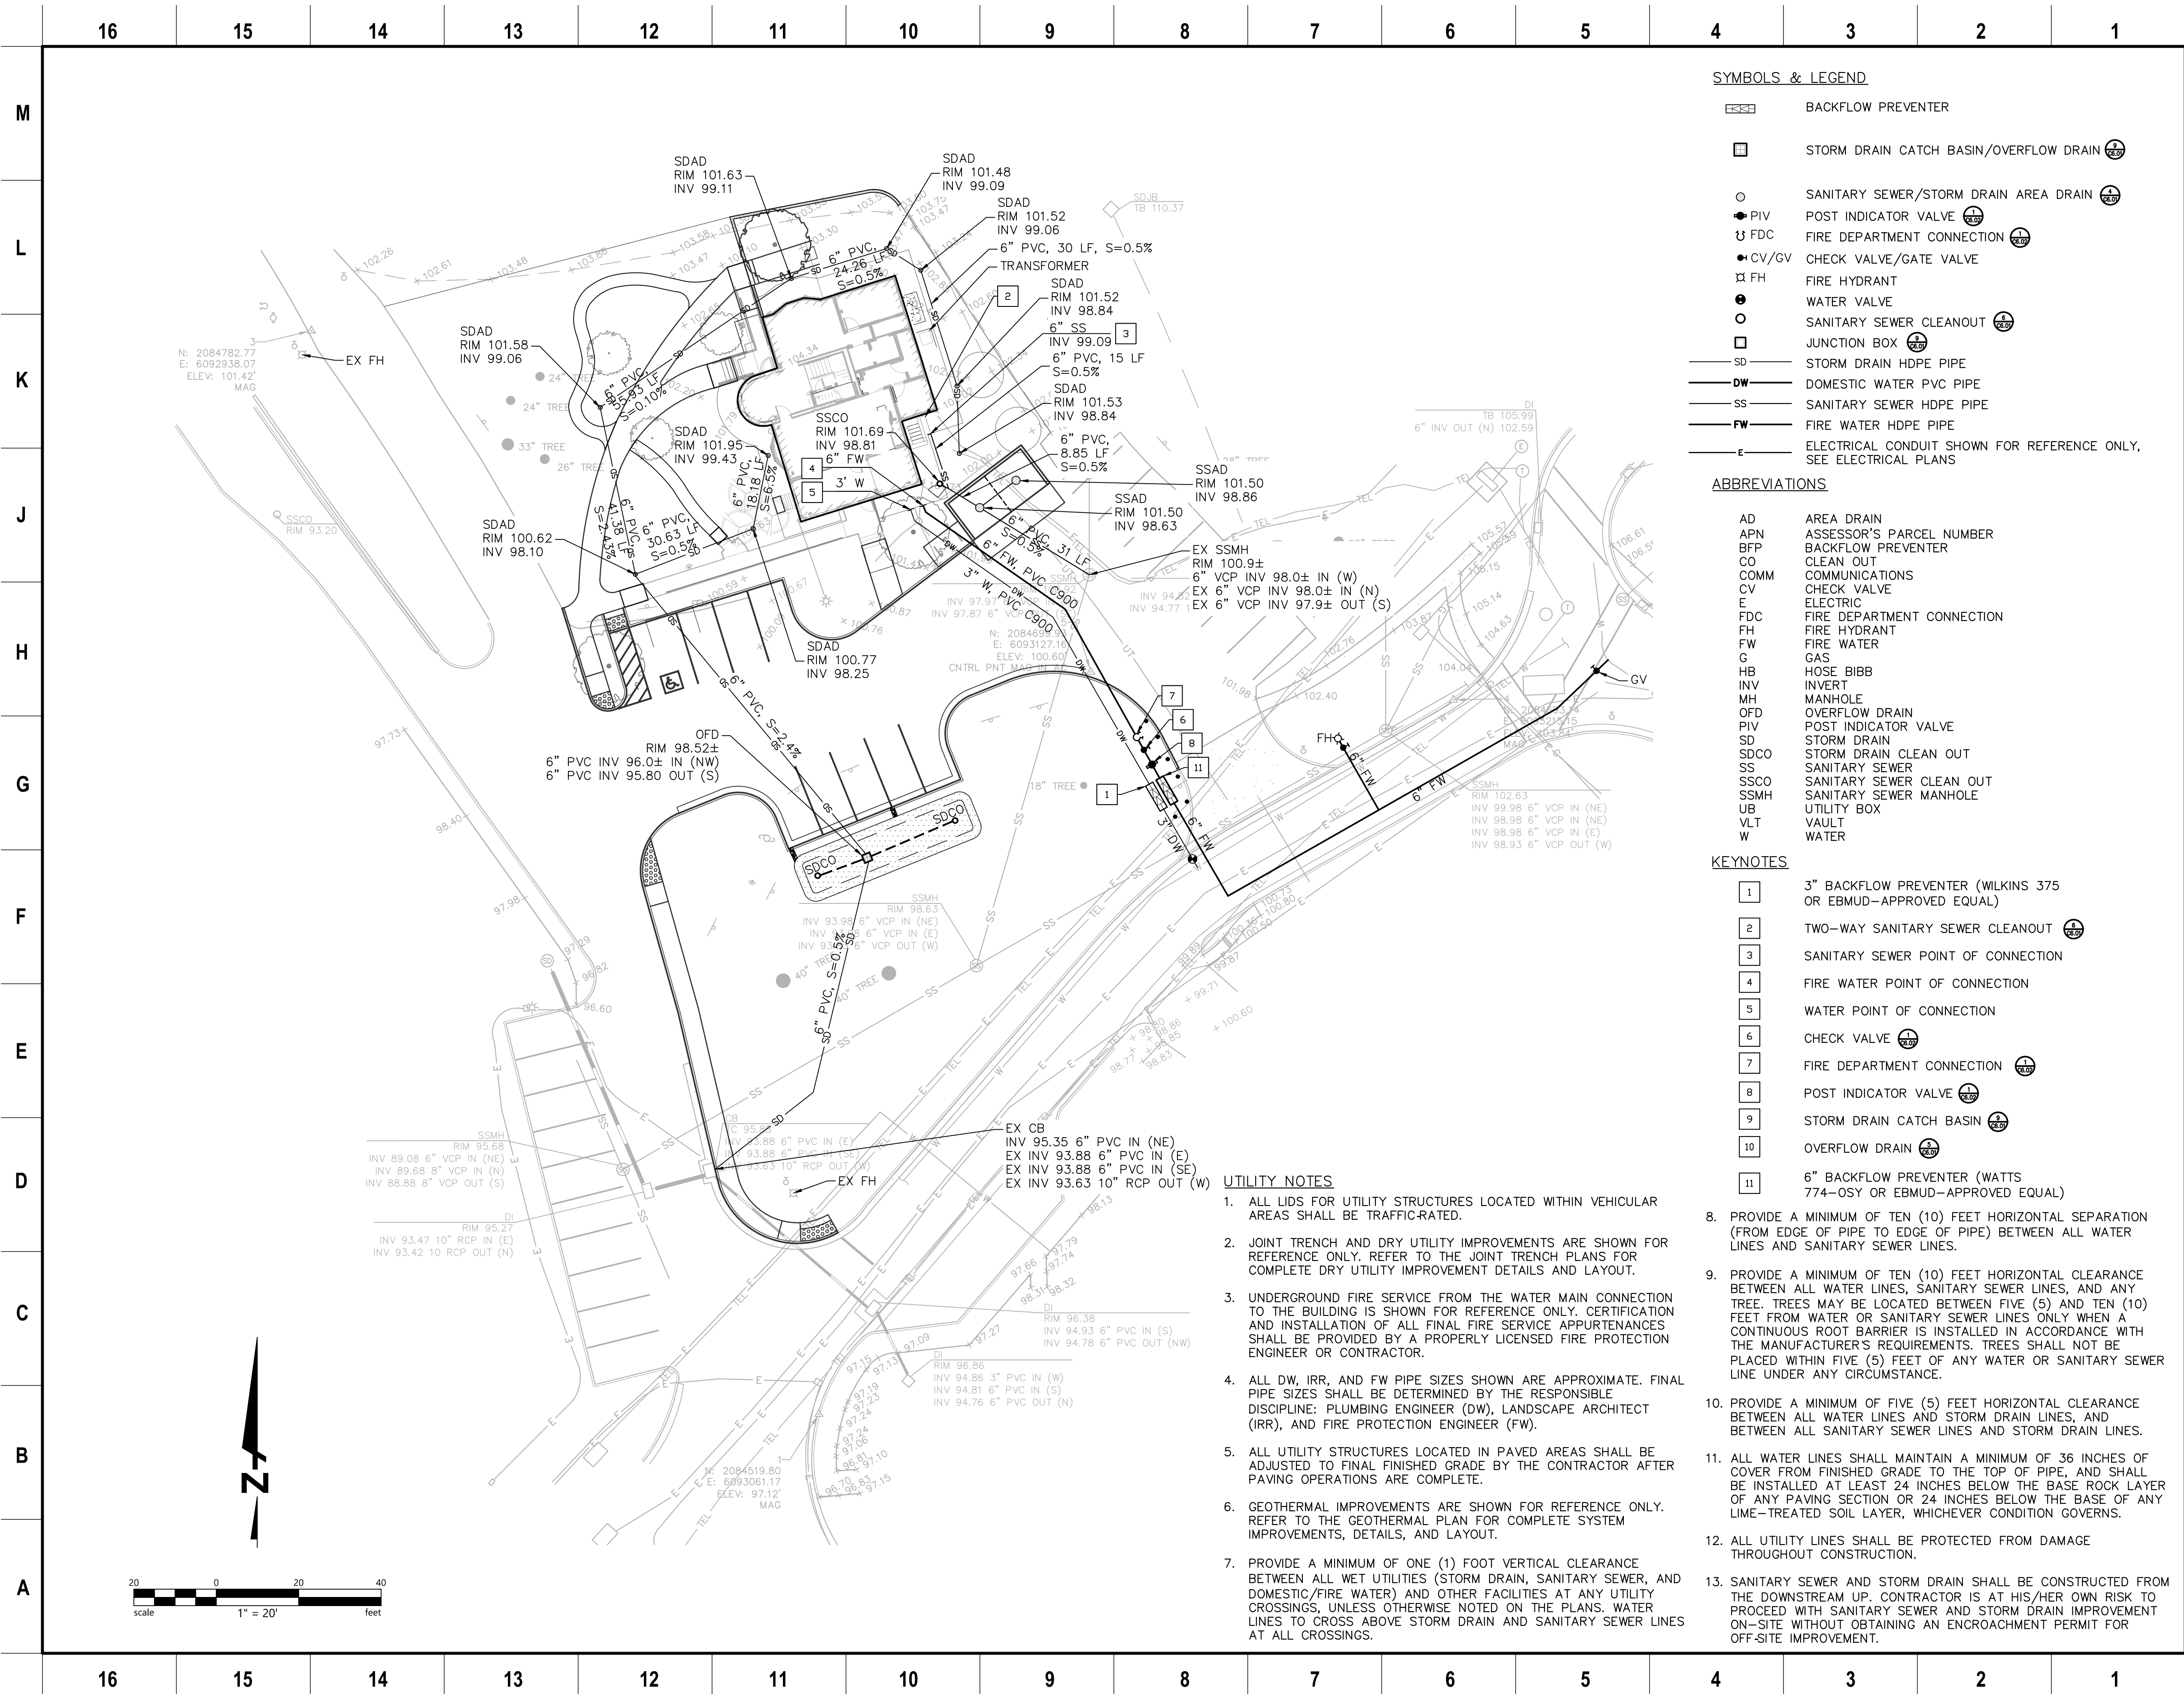15400 Foothill Blvd
San Leandro, CA 94578





SYMBOLS & LEGEND

- BACKFLOW PREVENTER
- STORM DRAIN CATCH BASIN/OVERFLOW DRAIN
- SANITARY SEWER/STORM DRAIN AREA DRAIN
- POST INDICATOR VALVE
- FIRE DEPARTMENT CONNECTION
- CHECK VALVE/GATE VALVE
- FIRE HYDRANT
- WATER VALVE
- SANITARY SEWER CLEANOUT
- JUNCTION BOX
- SD STORM DRAIN HDPE PIPE
- DW DOMESTIC WATER PVC PIPE
- SS SANITARY SEWER HDPE PIPE
- FW FIRE WATER HDPE PIPE
- E ELECTRICAL CONDUIT SHOWN FOR REFERENCE ONLY, SEE ELECTRICAL PLANS

ABBREVIATIONS

- AD AREA DRAIN
- APN ASSESSOR'S PARCEL NUMBER
- BFP BACKFLOW PREVENTER
- CO CLEAN OUT
- COMM COMMUNICATIONS
- CV CHECK VALVE
- E ELECTRIC
- FDC FIRE DEPARTMENT CONNECTION
- FH FIRE HYDRANT
- FW FIRE WATER
- G GAS
- HB HOSE BIBB
- INV INVERT
- MH MANHOLE
- OFD OVERFLOW DRAIN
- PIV POST INDICATOR VALVE
- SD STORM DRAIN
- SDCO STORM DRAIN CLEAN OUT
- SS SANITARY SEWER
- SSCO SANITARY SEWER CLEAN OUT
- SSMH SANITARY SEWER MANHOLE
- UB UTILITY BOX
- VL VAULT
- W WATER

KEYNOTES

- 3" BACKFLOW PREVENTER (WILKINS 375 OR EBMUD-APPROVED EQUAL)
- TWO-WAY SANITARY SEWER CLEANOUT
- SANITARY SEWER POINT OF CONNECTION
- FIRE WATER POINT OF CONNECTION
- WATER POINT OF CONNECTION
- CHECK VALVE
- FIRE DEPARTMENT CONNECTION
- POST INDICATOR VALVE
- STORM DRAIN CATCH BASIN
- OVERFLOW DRAIN
- 6" BACKFLOW PREVENTER (WATTS 774-DSY OR EBMUD-APPROVED EQUAL)
- PROVIDE A MINIMUM OF TEN (10) FEET HORIZONTAL SEPARATION (FROM EDGE OF PIPE TO EDGE OF PIPE) BETWEEN ALL WATER LINES AND SANITARY SEWER LINES.
- PROVIDE A MINIMUM OF TEN (10) FEET HORIZONTAL CLEARANCE BETWEEN ALL WATER LINES, SANITARY SEWER LINES, AND ANY TREE. TREES MAY BE LOCATED BETWEEN FIVE (5) AND TEN (10) FEET FROM WATER OR SANITARY SEWER LINES ONLY WHEN A CONTINUOUS ROOT BARRIER IS INSTALLED IN ACCORDANCE WITH THE MANUFACTURER'S REQUIREMENTS. TREES SHALL NOT BE PLACED WITHIN FIVE (5) FEET OF ANY WATER OR SANITARY SEWER LINE UNDER ANY CIRCUMSTANCE.
- PROVIDE A MINIMUM OF FIVE (5) FEET HORIZONTAL CLEARANCE BETWEEN ALL WATER LINES AND STORM DRAIN LINES, AND BETWEEN ALL SANITARY SEWER LINES AND STORM DRAIN LINES.
- ALL WATER LINES SHALL MAINTAIN A MINIMUM OF 36 INCHES OF COVER FROM FINISHED GRADE TO THE TOP OF PIPE, AND SHALL BE INSTALLED AT LEAST 24 INCHES BELOW THE BASE ROCK LAYER OF ANY PAVING SECTION OR 24 INCHES BELOW THE BASE OF ANY LIME-TREATED SOIL LAYER, WHICHEVER CONDITION GOVERNS.
- ALL UTILITY LINES SHALL BE PROTECTED FROM DAMAGE THROUGHOUT CONSTRUCTION.
- SANITARY SEWER AND STORM DRAIN SHALL BE CONSTRUCTED FROM THE DOWNSTREAM UP. CONTRACTOR IS AT HIS/HER OWN RISK TO PROCEED WITH SANITARY SEWER AND STORM DRAIN IMPROVEMENT ON-SITE WITHOUT OBTAINING AN ENCROACHMENT PERMIT FOR OFF-SITE IMPROVEMENT.

UTILITY NOTES

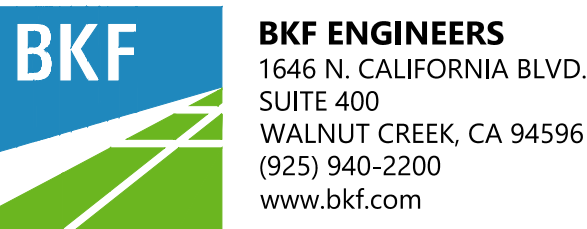
- ALL LIDS FOR UTILITY STRUCTURES LOCATED WITHIN VEHICULAR AREAS SHALL BE TRAFFIC-RATED.
- JOINT TRENCH AND DRY UTILITY IMPROVEMENTS ARE SHOWN FOR REFERENCE ONLY. REFER TO THE JOINT TRENCH PLANS FOR COMPLETE DRY UTILITY IMPROVEMENT DETAILS AND LAYOUT.
- UNDERGROUND FIRE SERVICE FROM THE WATER MAIN CONNECTION TO THE BUILDING IS SHOWN FOR REFERENCE ONLY. CERTIFICATION AND INSTALLATION OF ALL FINAL FIRE SERVICE APPURTENANCES SHALL BE PROVIDED BY A PROPERLY LICENSED FIRE PROTECTION ENGINEER OR CONTRACTOR.
- ALL DW, IRR, AND FW PIPE SIZES SHOWN ARE APPROXIMATE. FINAL PIPE SIZES SHALL BE DETERMINED BY THE RESPONSIBLE DISCIPLINE: PLUMBING ENGINEER (DW), LANDSCAPE ARCHITECT (IRR), AND FIRE PROTECTION ENGINEER (FW).
- ALL UTILITY STRUCTURES LOCATED IN PAVED AREAS SHALL BE ADJUSTED TO FINAL FINISHED GRADE BY THE CONTRACTOR AFTER PAVING OPERATIONS ARE COMPLETE.
- GEOTHERMAL IMPROVEMENTS ARE SHOWN FOR REFERENCE ONLY. REFER TO THE GEOTHERMAL PLAN FOR COMPLETE SYSTEM IMPROVEMENTS, DETAILS, AND LAYOUT.
- PROVIDE A MINIMUM OF ONE (1) FOOT VERTICAL CLEARANCE BETWEEN ALL WET UTILITIES (STORM DRAIN, SANITARY SEWER, AND DOMESTIC/FIRE WATER) AND OTHER FACILITIES AT ANY UTILITY CROSSINGS, UNLESS OTHERWISE NOTED ON THE PLANS. WATER LINES TO CROSS ABOVE STORM DRAIN AND SANITARY SEWER LINES AT ALL CROSSINGS.



Alameda County

General Services Agency

1401 Lakeside Drive, 10th Floor,
Oakland, CA 94612




NOTE: If this drawing is not 22"x34" it has been revised from its original size and the scales noted on drawing/details are no longer applicable.

Revision Number		DATE	ISSUE DESCRIPTION
		09/03/2026	PERMIT SET


Whitecotton Cottage
Rehabilitation

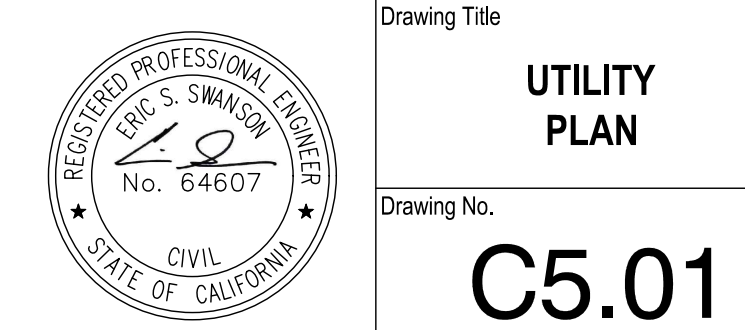15400 Foothill Blvd
San Leandro, CA 94578



UTILITY
PLAN

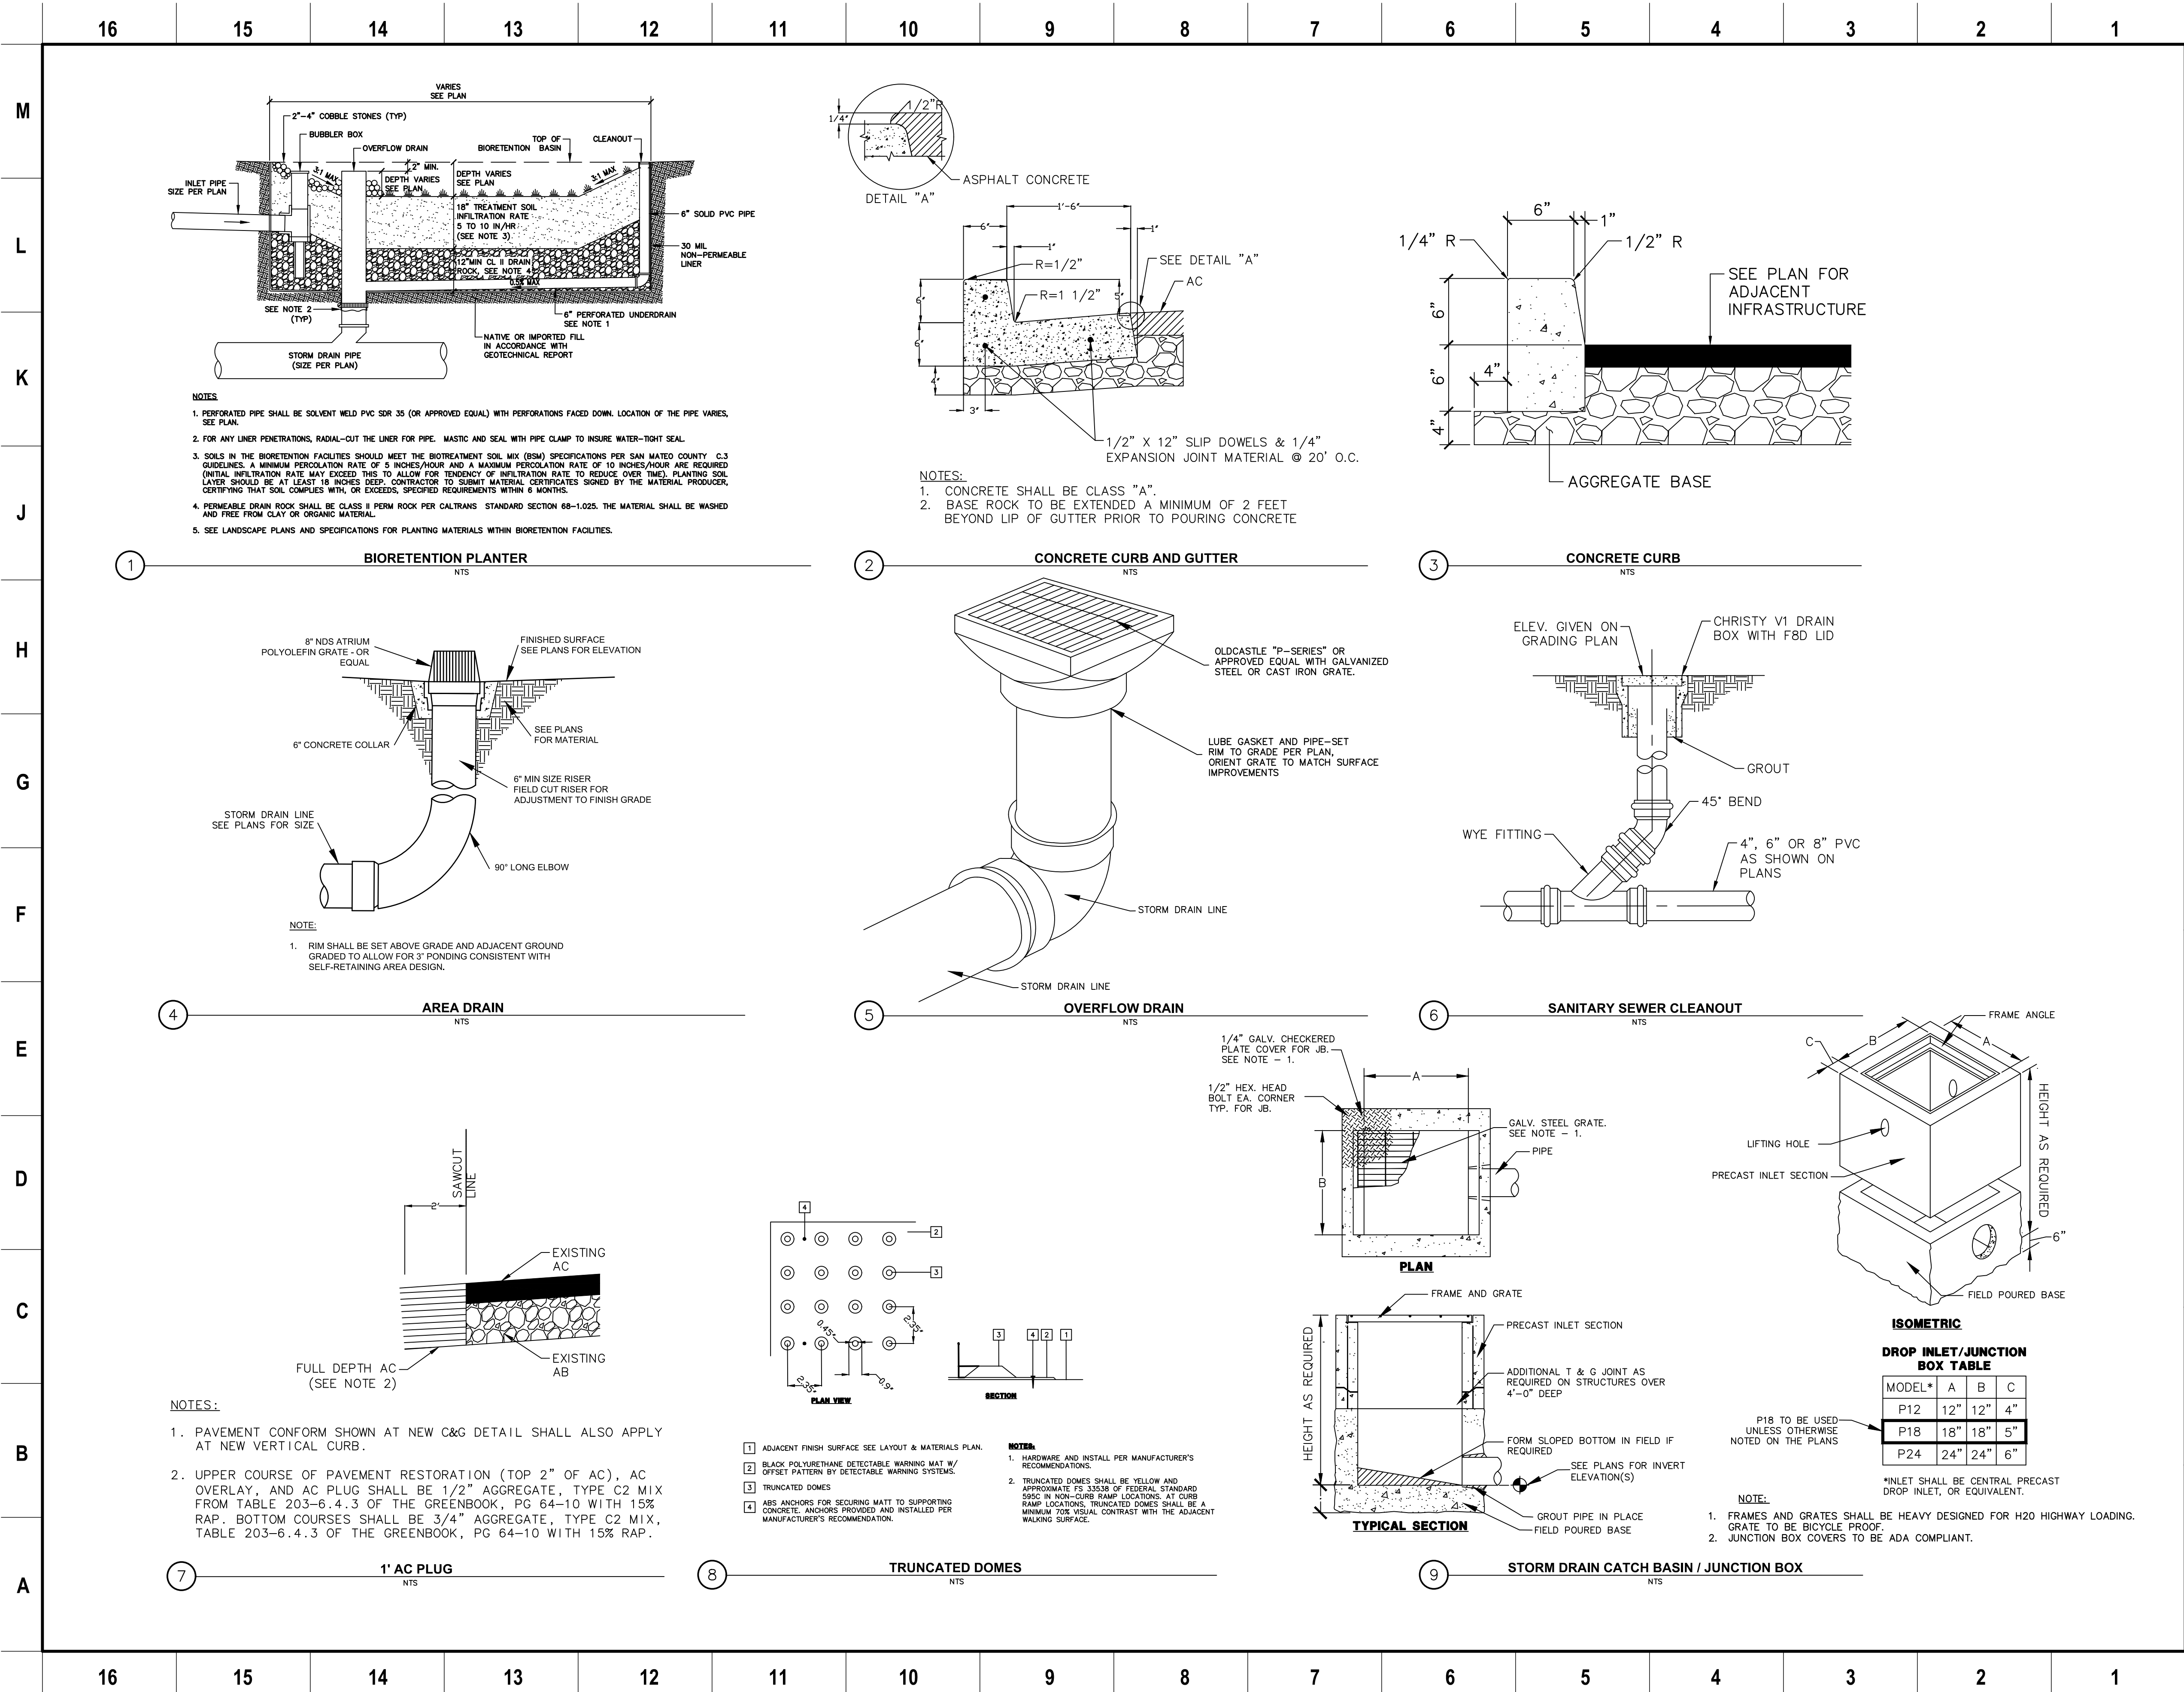Drawing No.
C5.01



Alameda County

General Services Agency

1401 Lakeside Drive, 10th Floor,
Oakland, CA 94612



BKF ENGINEERS
1646 N. CALIFORNIA BLVD.
SUITE 400
WALNUT CREEK, CA 94596
(925) 940-2200
www.bkf.com

NOTE: If this drawing is not 22"x34" it has been revised from its original size and the scales noted on drawing/details are no longer applicable.

© 2022 Shah Kawasaki Architects

Revision Number	DATE	ISSUE DESCRIPTION
	09/03/2026	PERMIT SET

Project

**Whitecotton Cottage
Rehabilitation**

15400 Foothill Blvd
San Leandro, CA 94578

Architect of Record



Consultant

PAGE & TURNBULL
170 MAIDEN LANE, 5TH FLOOR
SAN FRANCISCO, CA

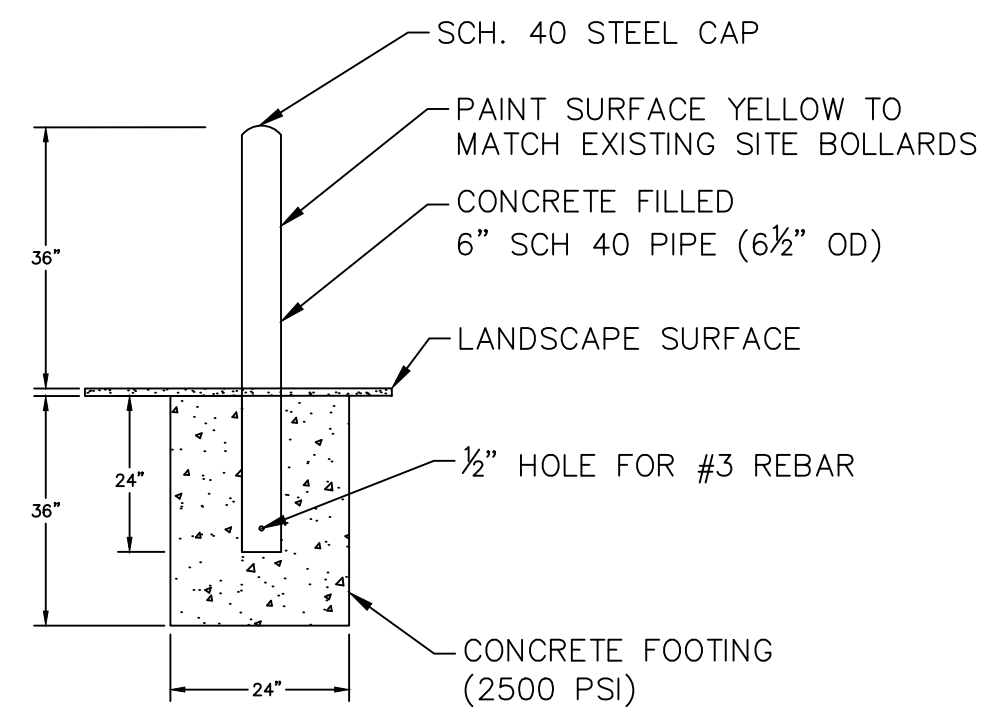
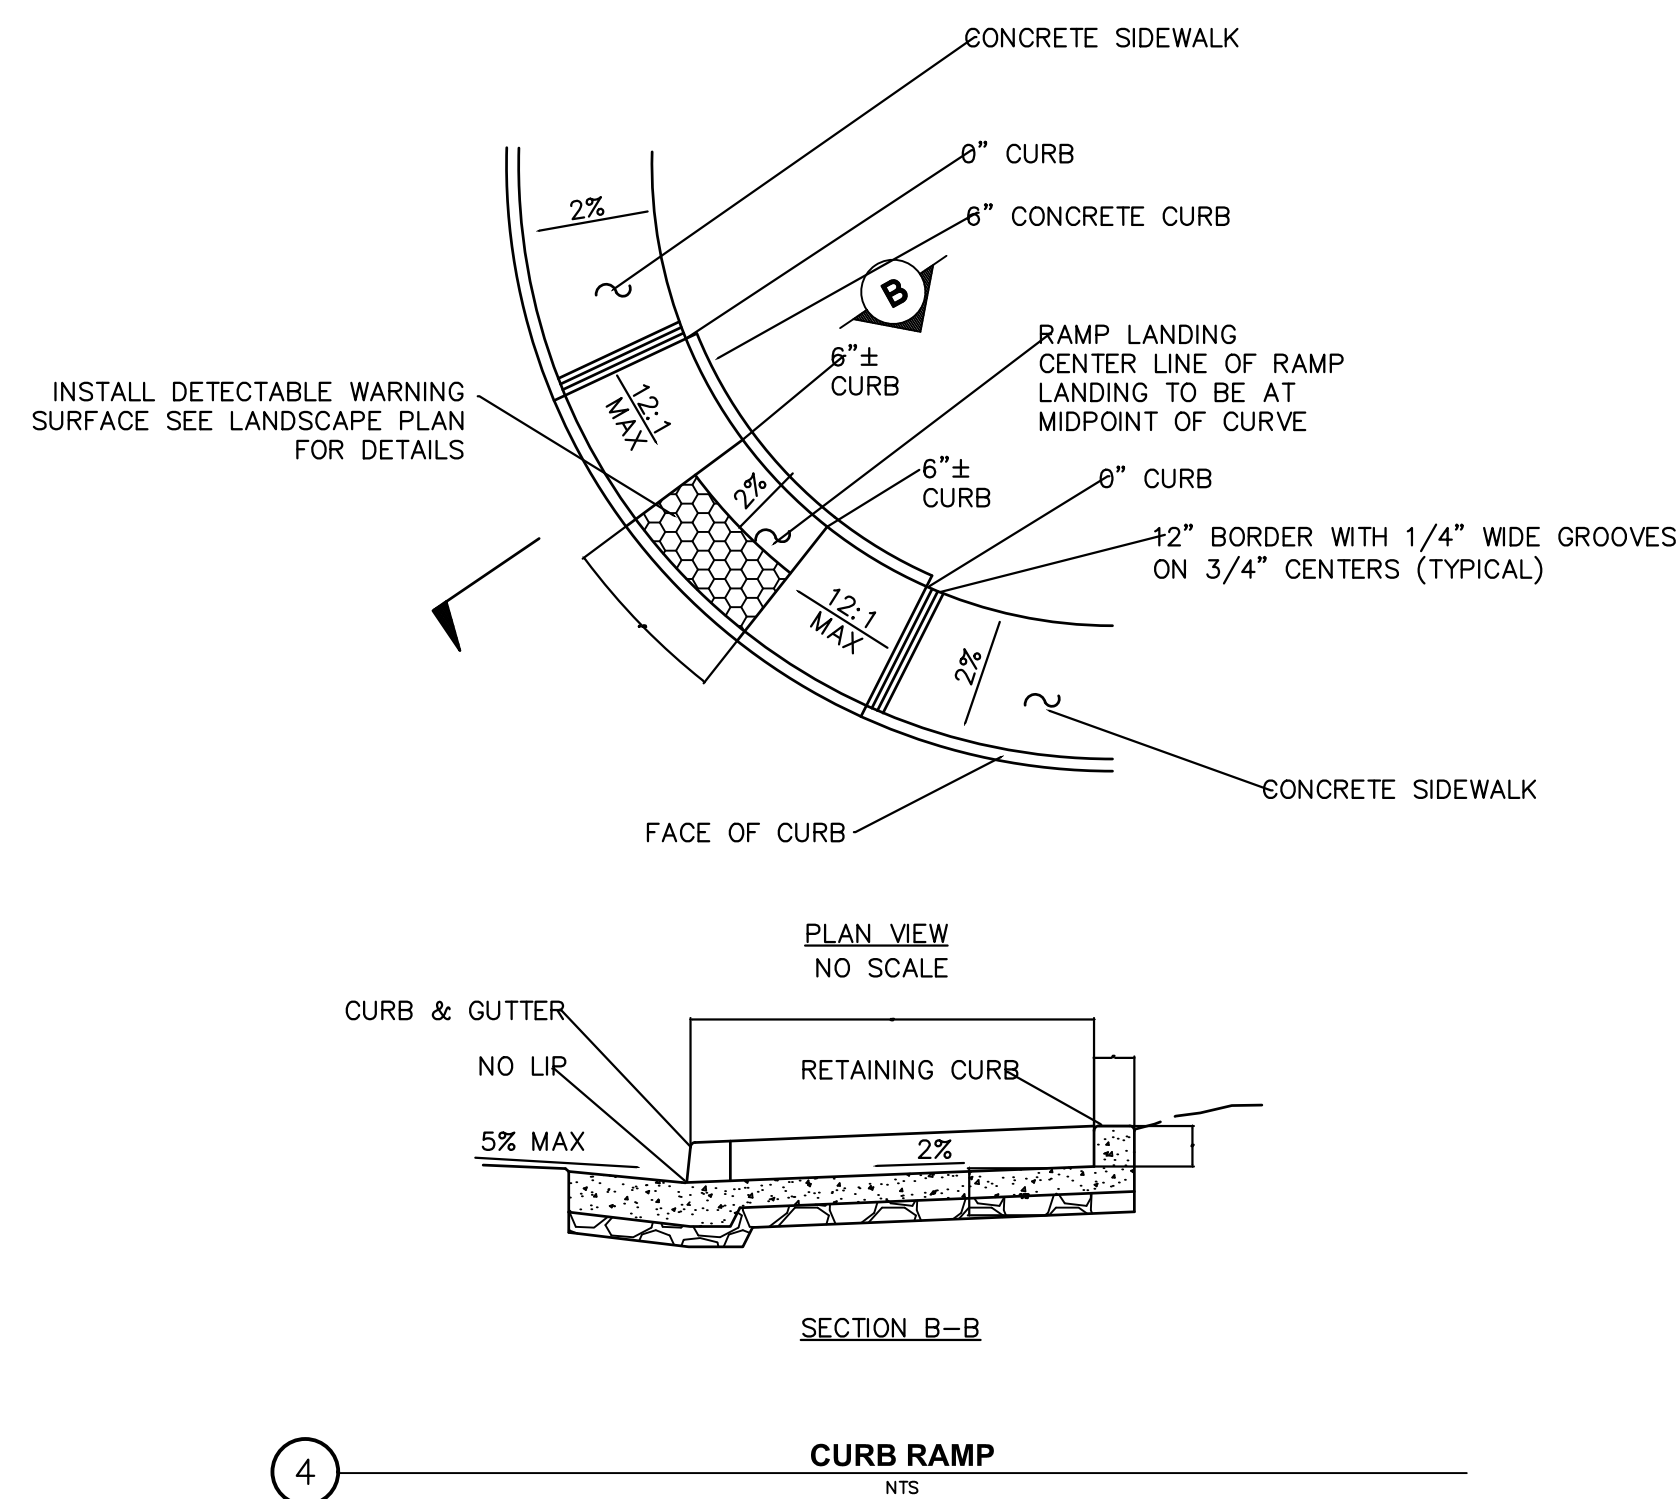
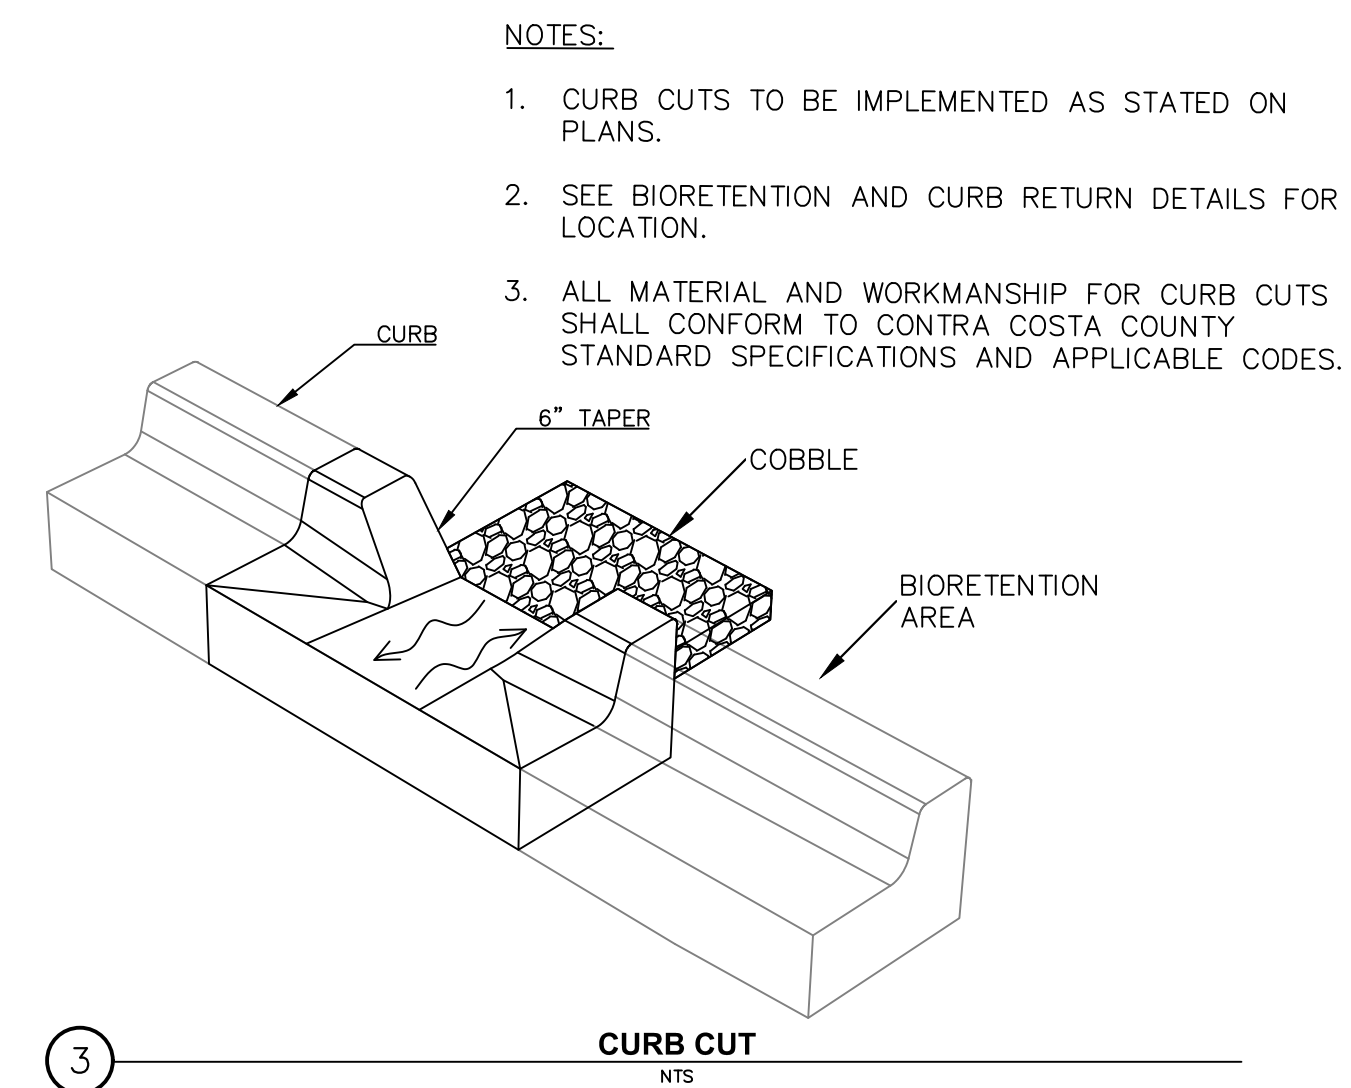
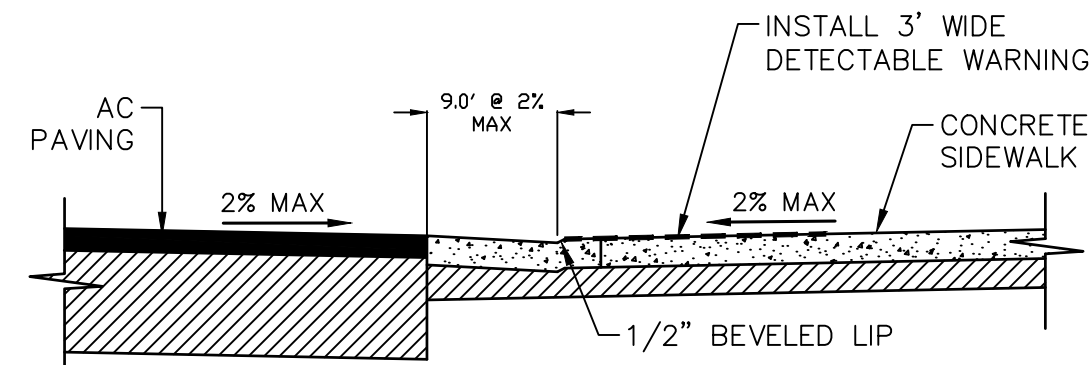
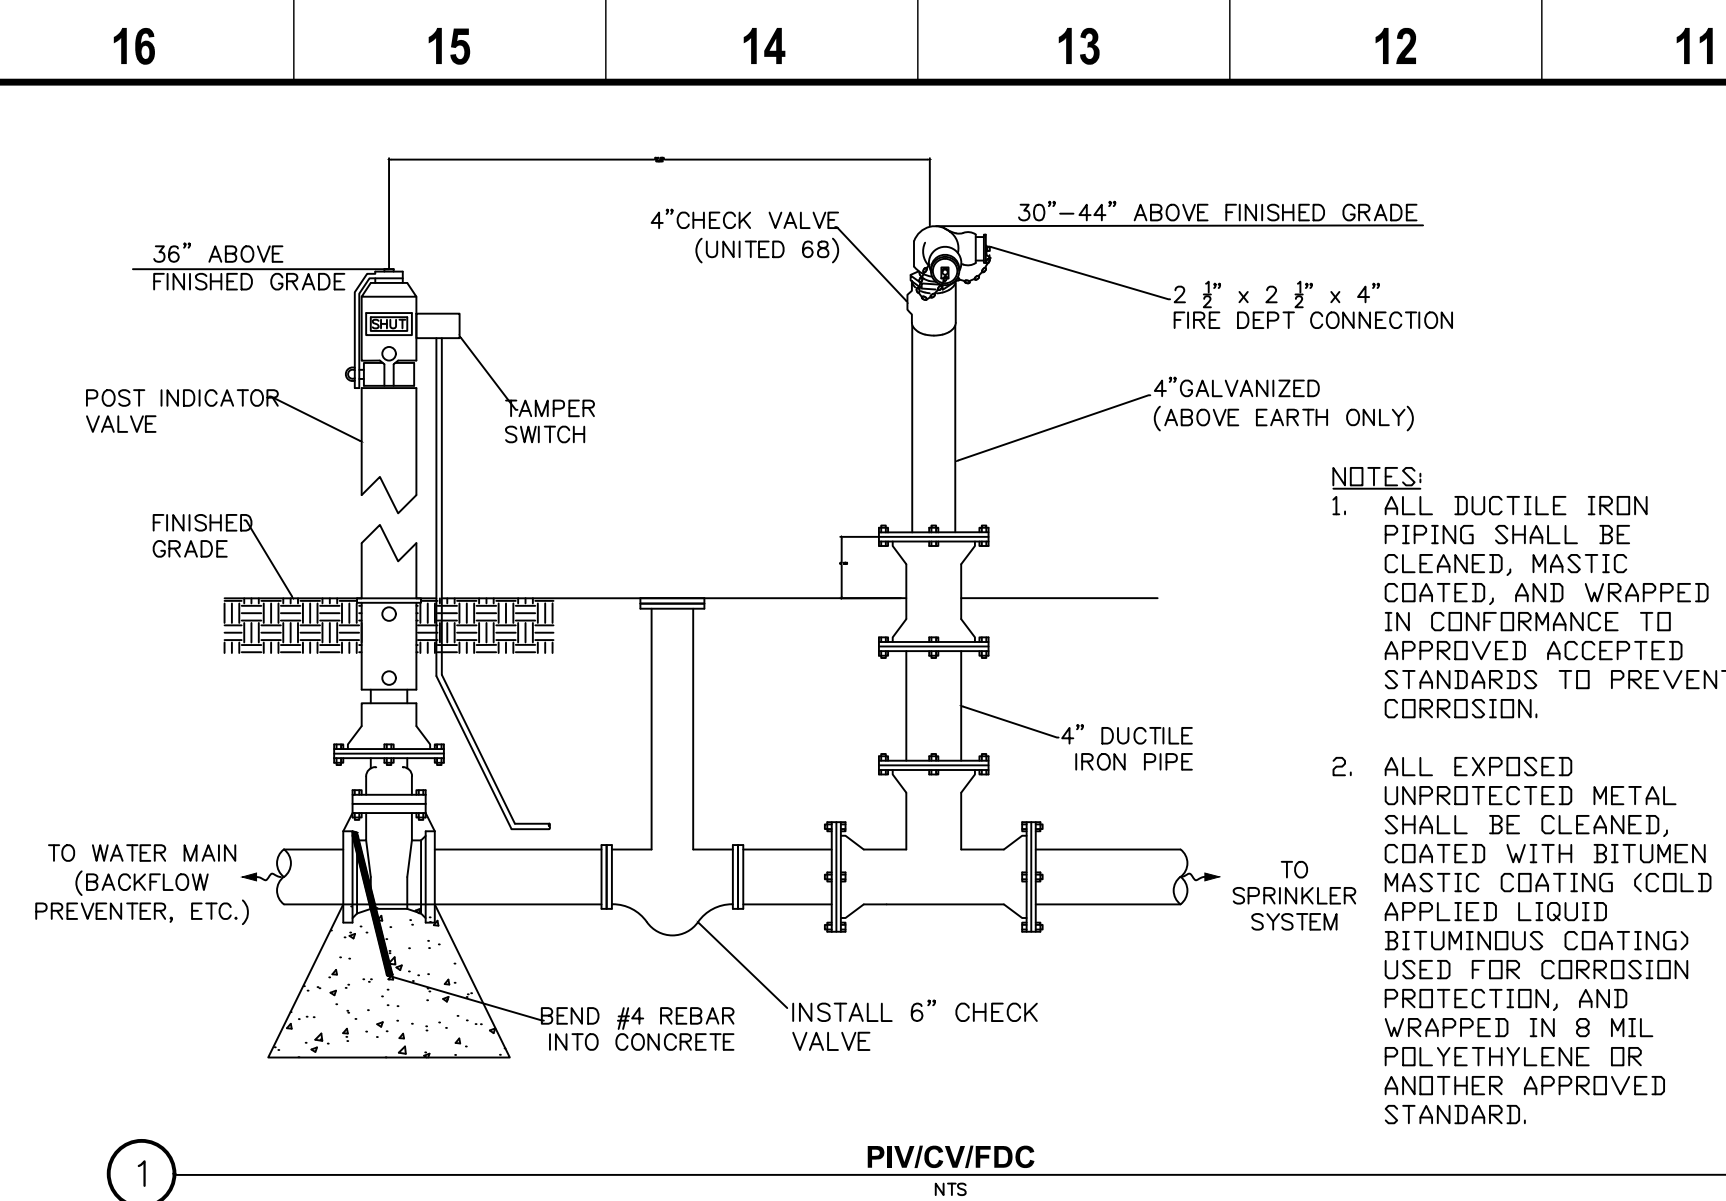


Drawing Title

**CONSTRUCTION
DETAILS**

Drawing No.

C6.01



NOTES:

1. CURB CUTS TO BE IMPLEMENTED AS STATED ON PLANS.
2. SEE BIORETENTION AND CURB RETURN DETAILS FOR LOCATION.
3. ALL MATERIAL AND WORKMANSHIP FOR CURB CUTS SHALL CONFORM TO CONTRA COSTA COUNTY STANDARD SPECIFICATIONS AND APPLICABLE CODES.



Alameda County

General Services Agency

1401 Lakeside Drive, 10th Floor,
Oakland, CA 94612



BKF ENGINEERS
1646 N. CALIFORNIA BLVD.
SUITE 400
WALNUT CREEK, CA 94596
(925) 940-2200
www.bkf.com

NOTE: If this drawing is not 22"x34" it has been revised from its original size and the scales noted on drawing/details are no longer applicable.

© 2022 Shah Kawasaki Architects

[illegible]

Project

Whitcotton Cottage Rehabilitation

**15400 Foothill Blvd
San Leandro, CA 94578**

Architect of Record



Consultant

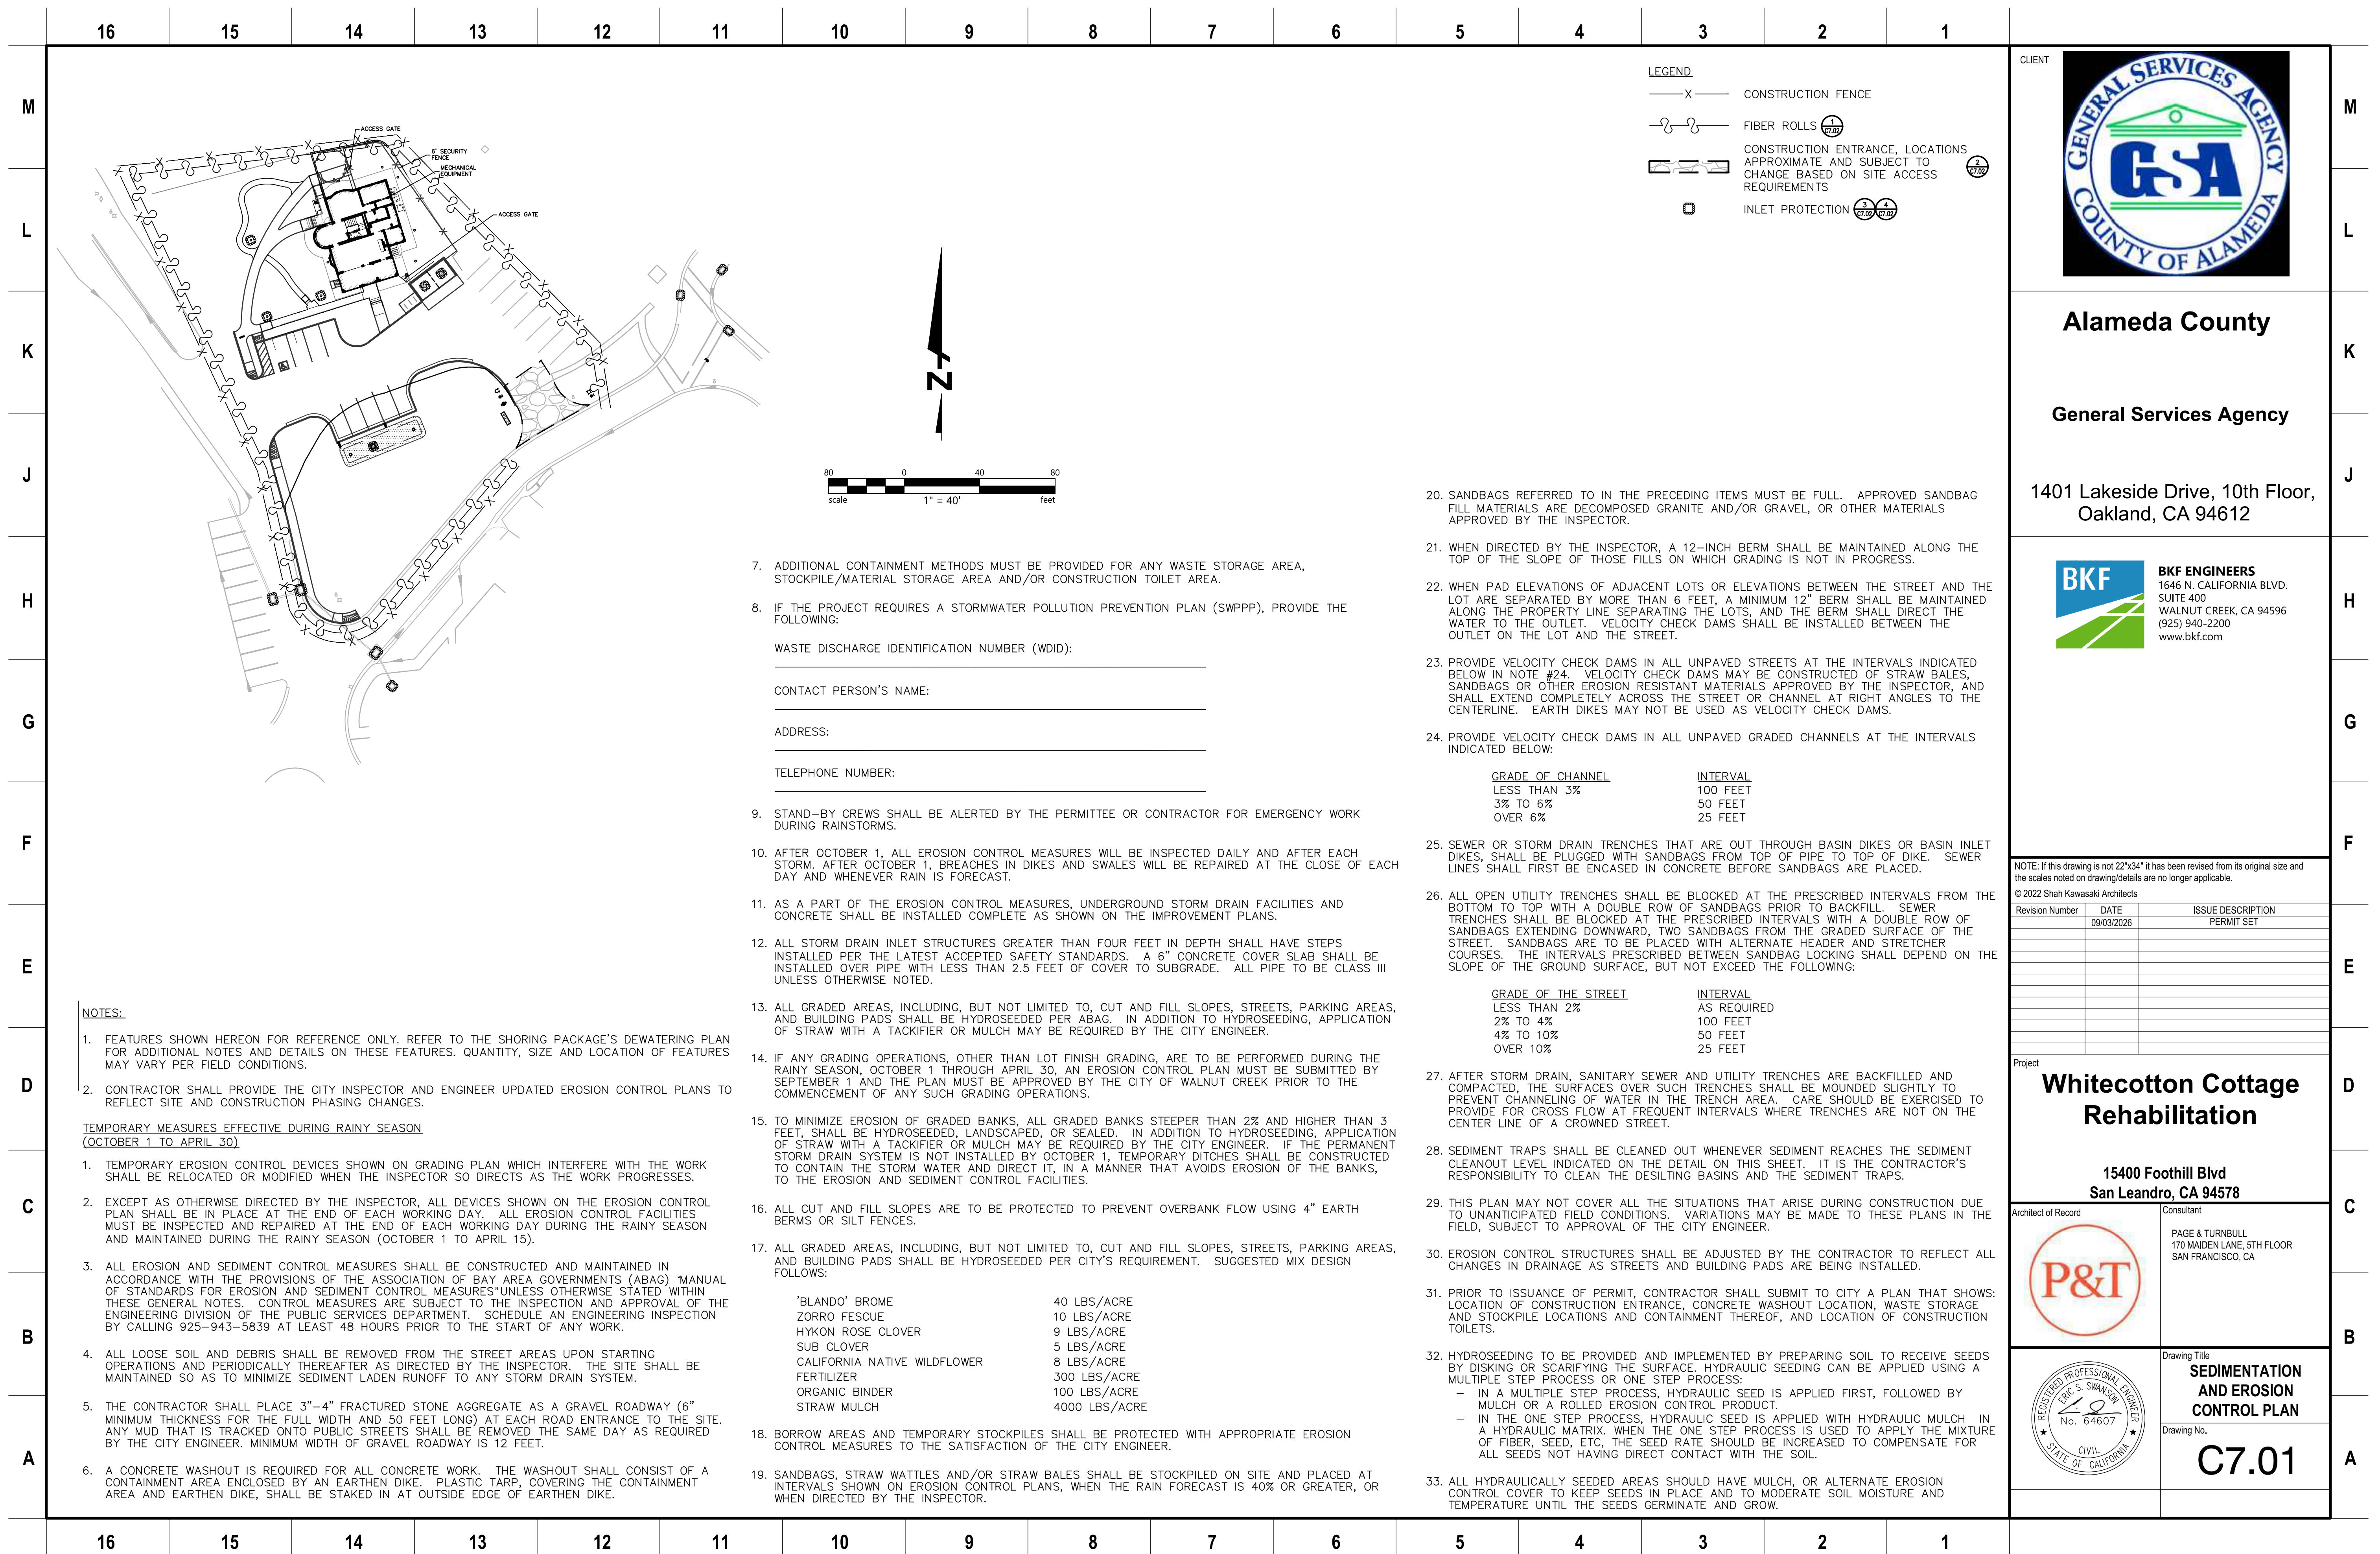
PAGE & TURNBULL
170 MAIDEN LANE, 5TH FLOOR
SAN FRANCISCO, CA



Drawing Title
CONSTRUCTION DETAILS

Drawing No.

C6.02






SYMBOLS & LEGEND

- BIORETENTION PLANTER
- DRAINAGE MANAGEMENT AREA BOUNDARY

ABBREVIATIONS

DMA DRAINAGE MANAGEMENT AREA

SURFACE AREA QUANTITIES		
SURFACE TYPE	EXISTING	PROPOSED
PERVIOUS	19,398	17,335
IMPERVIOUS	6,812	8,875
TOTAL PROJECT AREA	26,210	

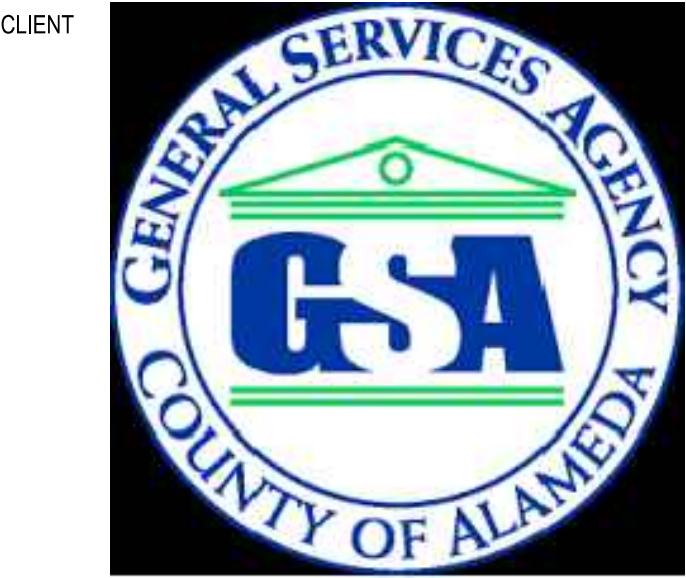

Alameda County

General Services Agency

1401 Lakeside Drive, 10th Floor,
Oakland, CA 94612



BKF ENGINEERS
1646 N. CALIFORNIA BLVD.
SUITE 400
WALNUT CREEK, CA 94596
(925) 940-2200
www.bkf.com

NOTE: If this drawing is not 22"x34" it has been revised from its original size and the scales noted on drawing/details are no longer applicable.
© 2022 Shah Kawasaki Architects

Revision Number	DATE	ISSUE DESCRIPTION
	09/03/2026	PERMIT SET

Project
**Whitecotton Cottage
Rehabilitation**

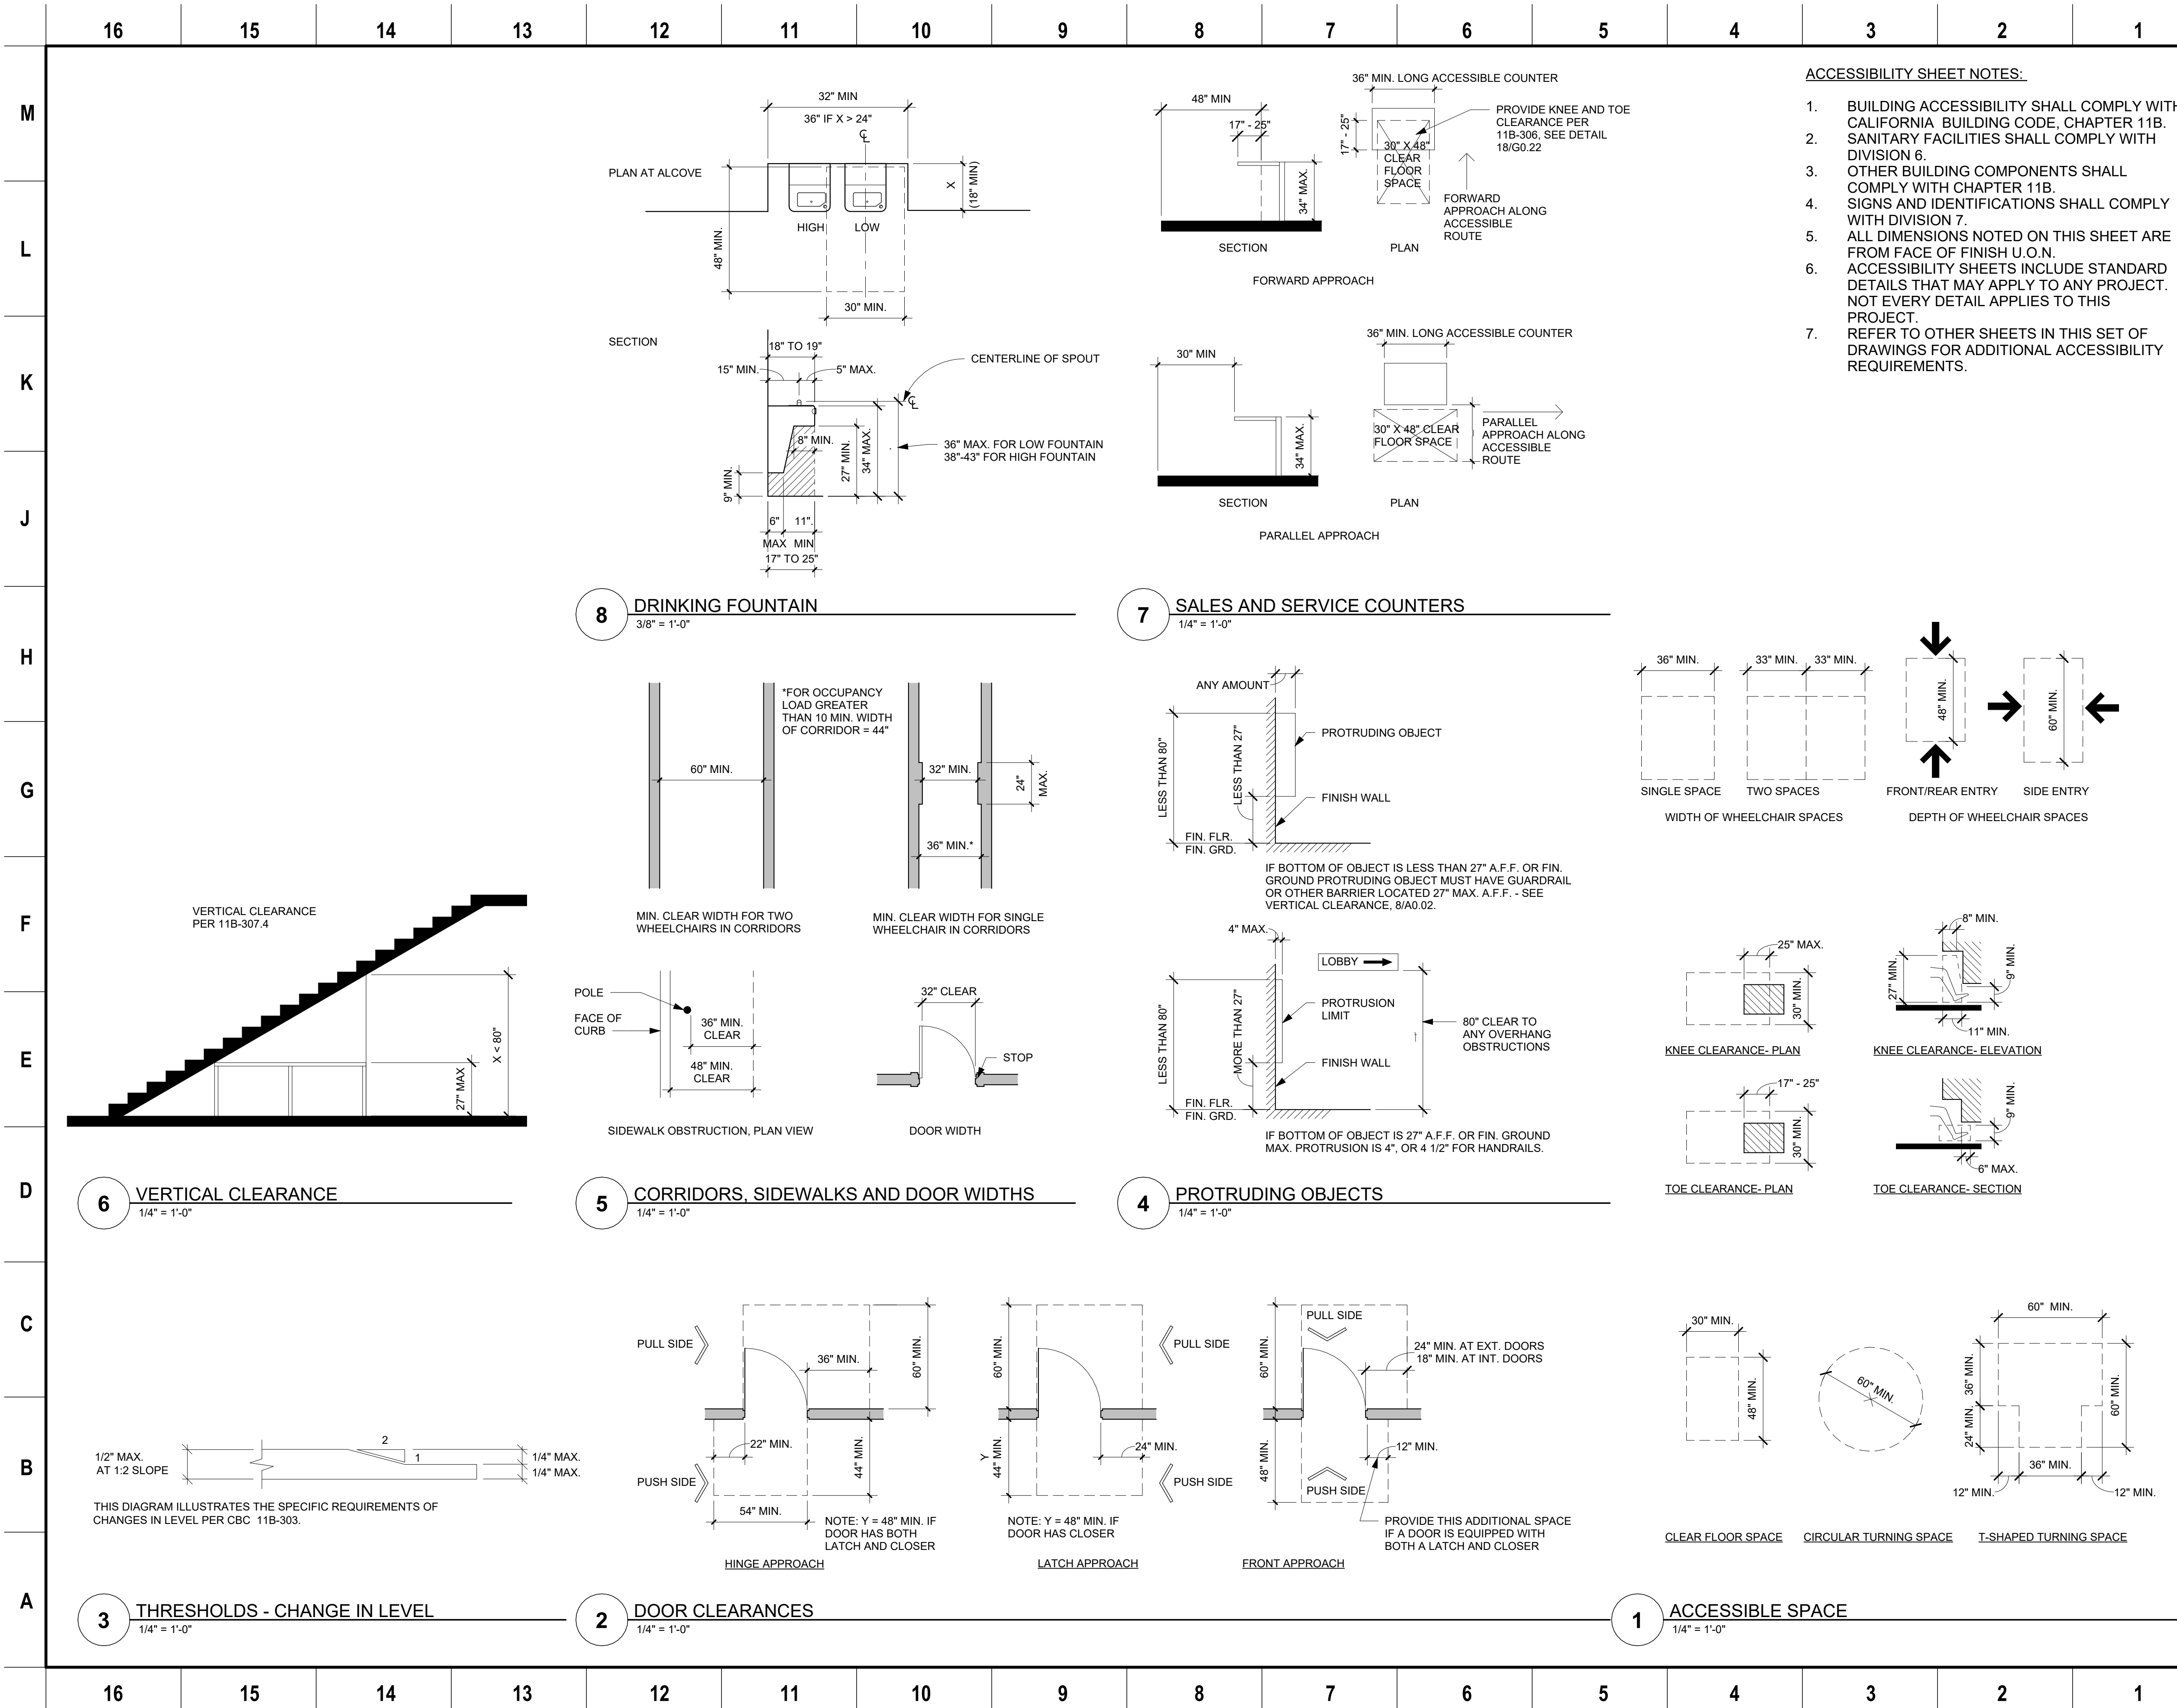
15400 Foothill Blvd
San Leandro, CA 94578




Consultant
PAGE & TURNBULL
170 MAIDEN LANE, 5TH FLOOR
SAN FRANCISCO, CA

Drawing Title
**STORM WATER
CONTROL PLAN**

Drawing No.
C8.01



- ACCESSIBILITY SHEET NOTES:
1. BUILDING ACCESSIBILITY SHALL COMPLY WITH CALIFORNIA BUILDING CODE, CHAPTER 11B.
 2. SANITARY FACILITIES SHALL COMPLY WITH DIVISION 6.
 3. OTHER BUILDING COMPONENTS SHALL COMPLY WITH CHAPTER 11B.
 4. SIGNS AND IDENTIFICATIONS SHALL COMPLY WITH DIVISION 7.
 5. ALL DIMENSIONS NOTED ON THIS SHEET ARE FROM FACE OF FINISH U.O.N.
 6. ACCESSIBILITY SHEETS INCLUDE STANDARD DETAILS THAT MAY APPLY TO ANY PROJECT. NOT EVERY DETAIL APPLIES TO THIS PROJECT.
 7. REFER TO OTHER SHEETS IN THIS SET OF DRAWINGS FOR ADDITIONAL ACCESSIBILITY REQUIREMENTS.

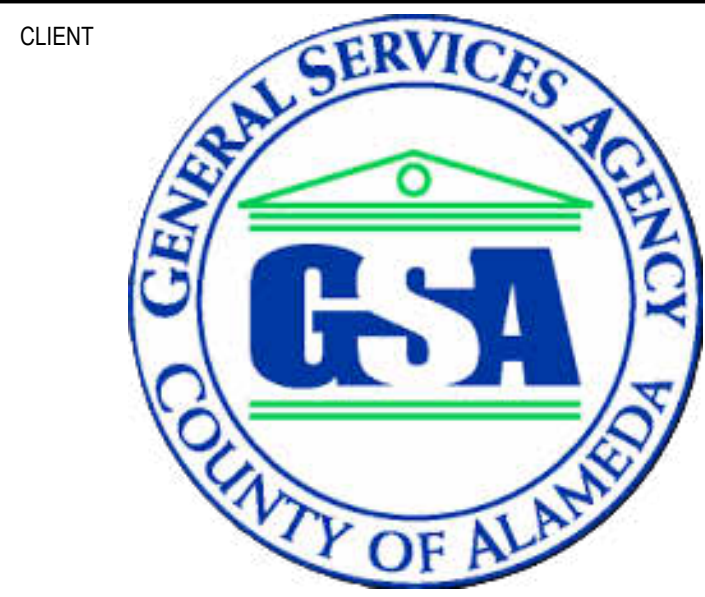

ALAMEDA COUNTY

NOTE: If this drawing is not 22"x34" it has been revised from its original size and the scales noted on drawing/details are no longer applicable.
© 2022 Shah Kawasaki Architects

Revision Number	DATE	ISSUE DESCRIPTION
	09/03/2026	PERMIT SET

Project
WHITECOTTON COTTAGE REHABILITATION
15400 FOOTHILL BLVD
SAN LEANDRO, CA 94578

Architect of Record
P&T
Consultant
PAGE & TURNBULL
170 MAIDEN LANE, 5TH FLOOR
SAN FRANCISCO, CA

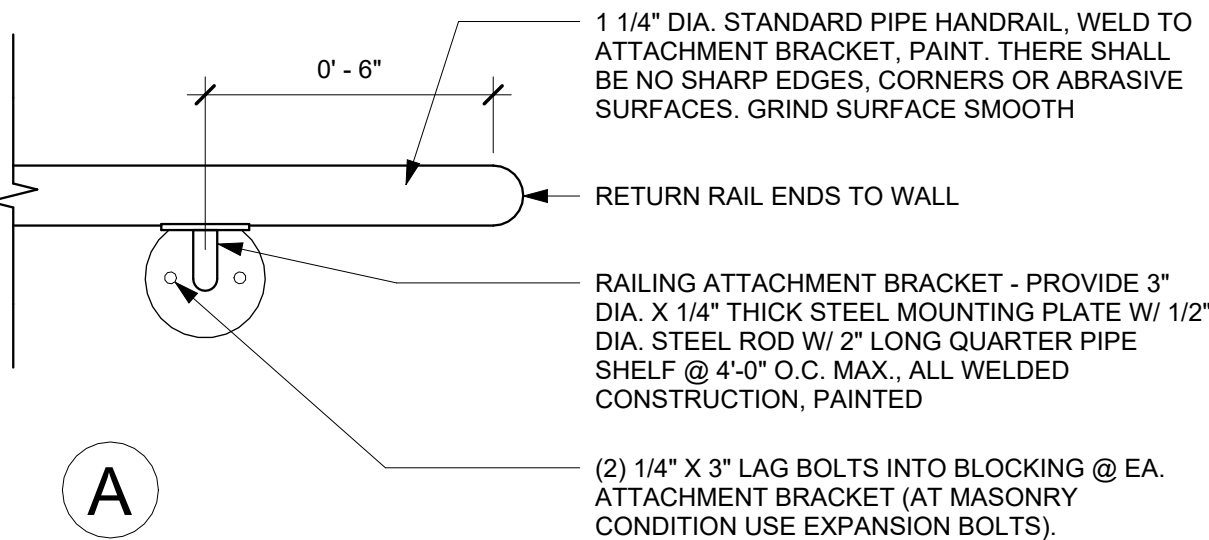
Drawing Title
ACCESSIBILITY NOTES & DIAGRAMS- PATH OF TRAVEL
Drawing No.
A0.02

SKA Project Number: 25001




ACCESSIBILITY SHEET NOTES:

1. BUILDING ACCESSIBILITY SHALL COMPLY WITH CALIFORNIA BUILDING CODE, CHAPTER 11B.
2. SANITARY FACILITIES SHALL COMPLY WITH DIVISION 6.
3. OTHER BUILDING COMPONENTS SHALL COMPLY WITH CHAPTER 11B.
4. SIGNS AND IDENTIFICATIONS SHALL COMPLY WITH DIVISION 7.
5. ALL DIMENSIONS NOTED ON THIS SHEET ARE FROM FACE OF FINISH U.O.N.
6. ACCESSIBILITY SHEETS INCLUDE STANDARD DETAILS THAT MAY APPLY TO ANY PROJECT. NOT EVERY DETAIL APPLIES TO THIS PROJECT.
7. REFER TO OTHER SHEETS IN THIS SET OF DRAWINGS FOR ADDITIONAL ACCESSIBILITY REQUIREMENTS.



2 HANDRAILS

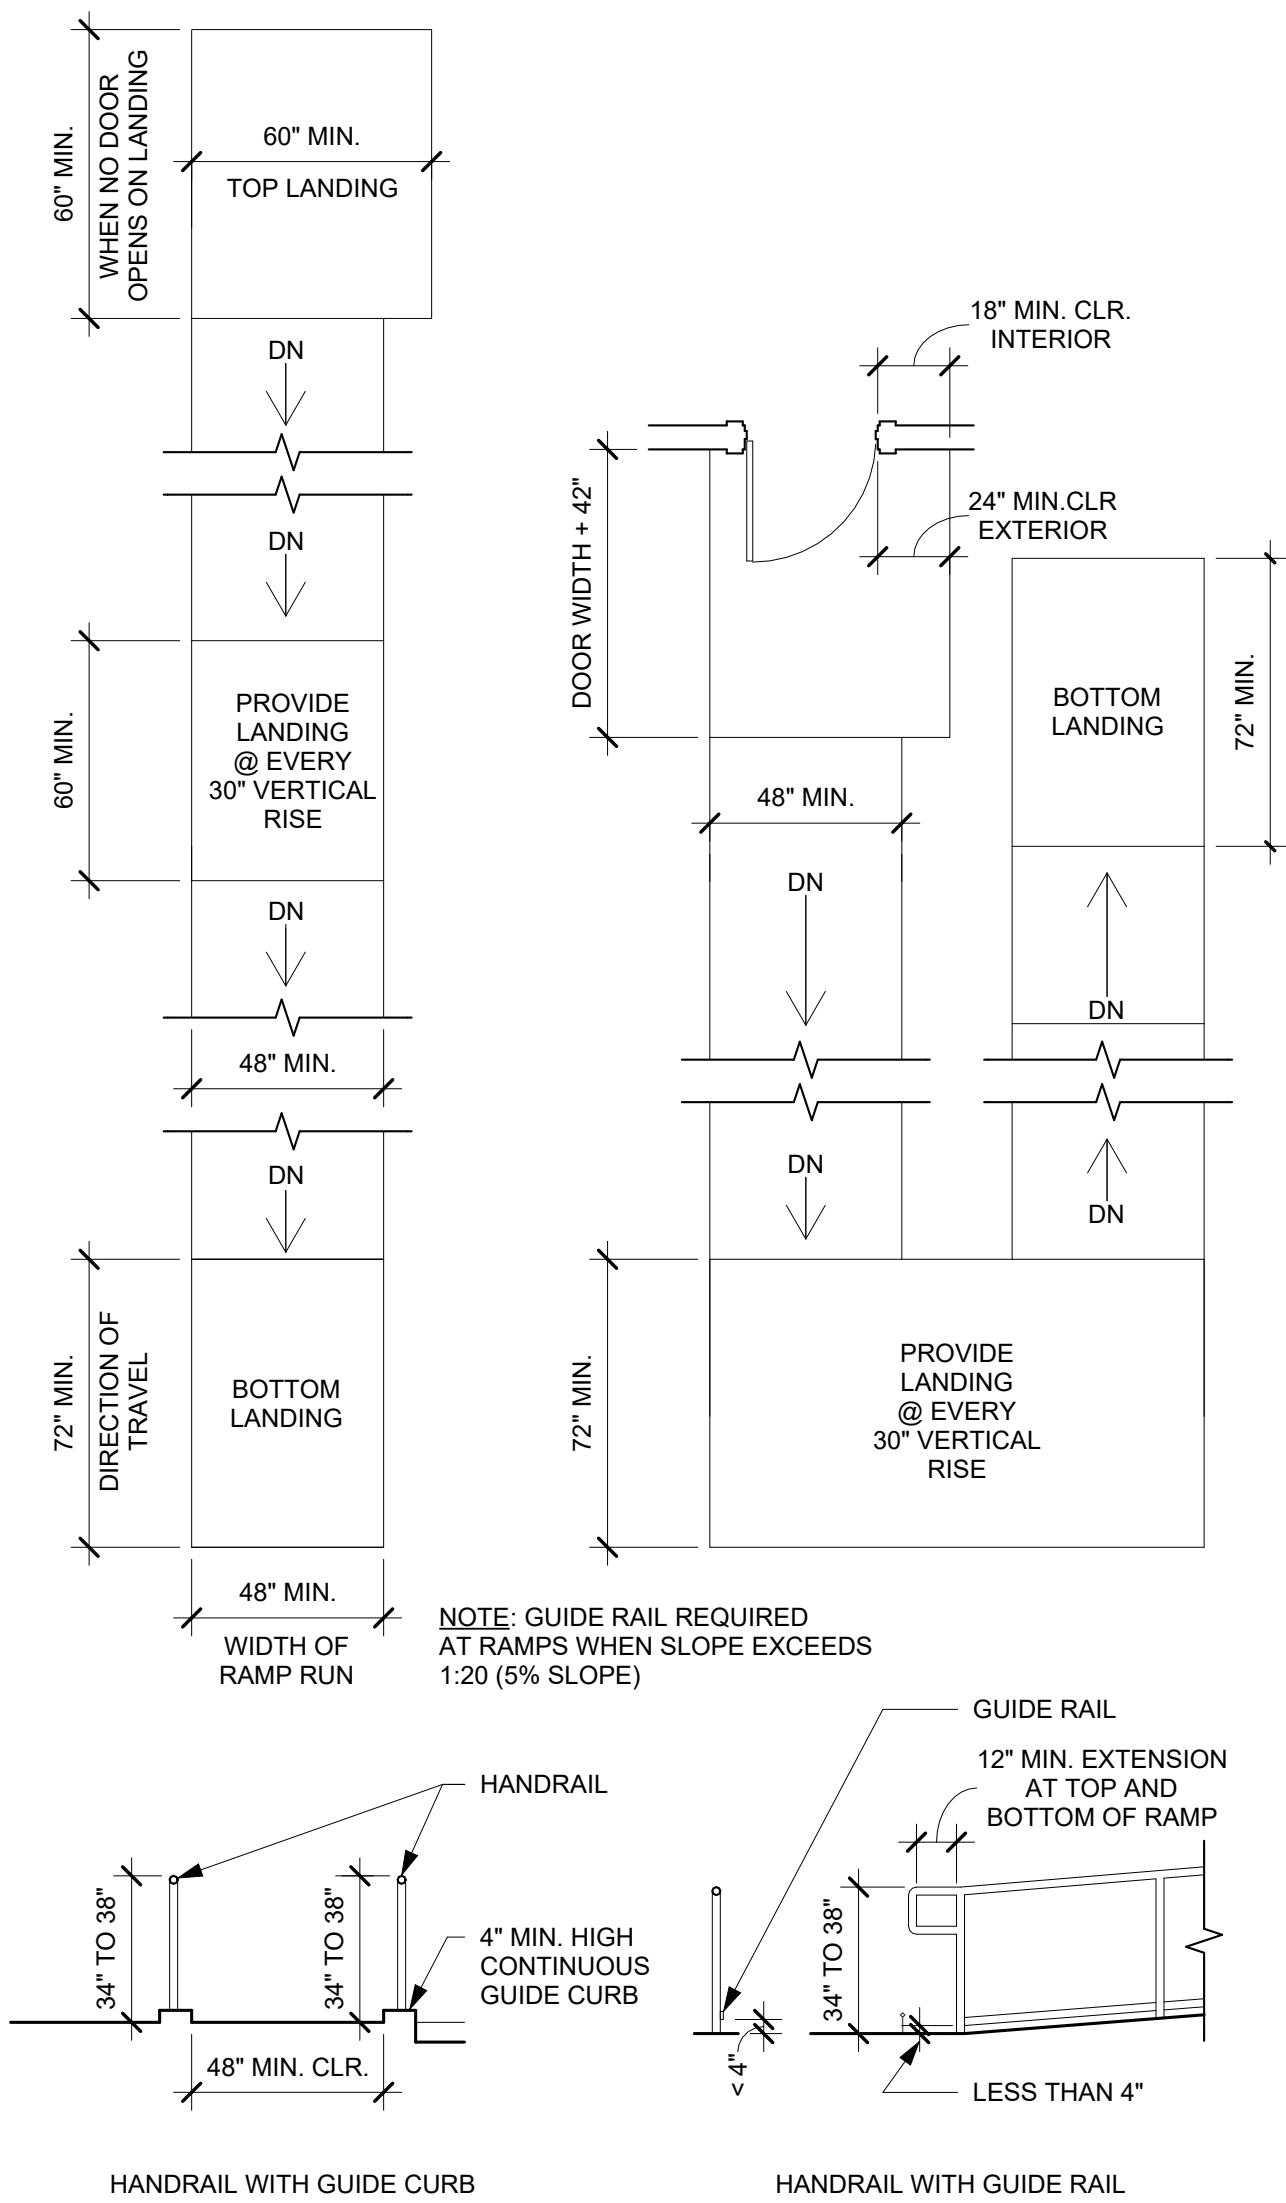

1 RAMPS
1/4" = 1'-0"

NOTE: If this drawing is not 22"x34" it has been revised from its original size and the scales noted on drawing/details are no longer applicable.

 
© 2022 Shah Kawasaki Architects

[illegible]


Project

15400 FOOTHILL BLVD
SAN LEANDRO, CA 94578

Architect of Record



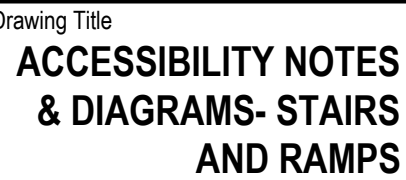PAGE & TURNBULL
170 MAIDEN LANE, 5TH FLOOR
SAN FRANCISCO, CA



Drawing No.

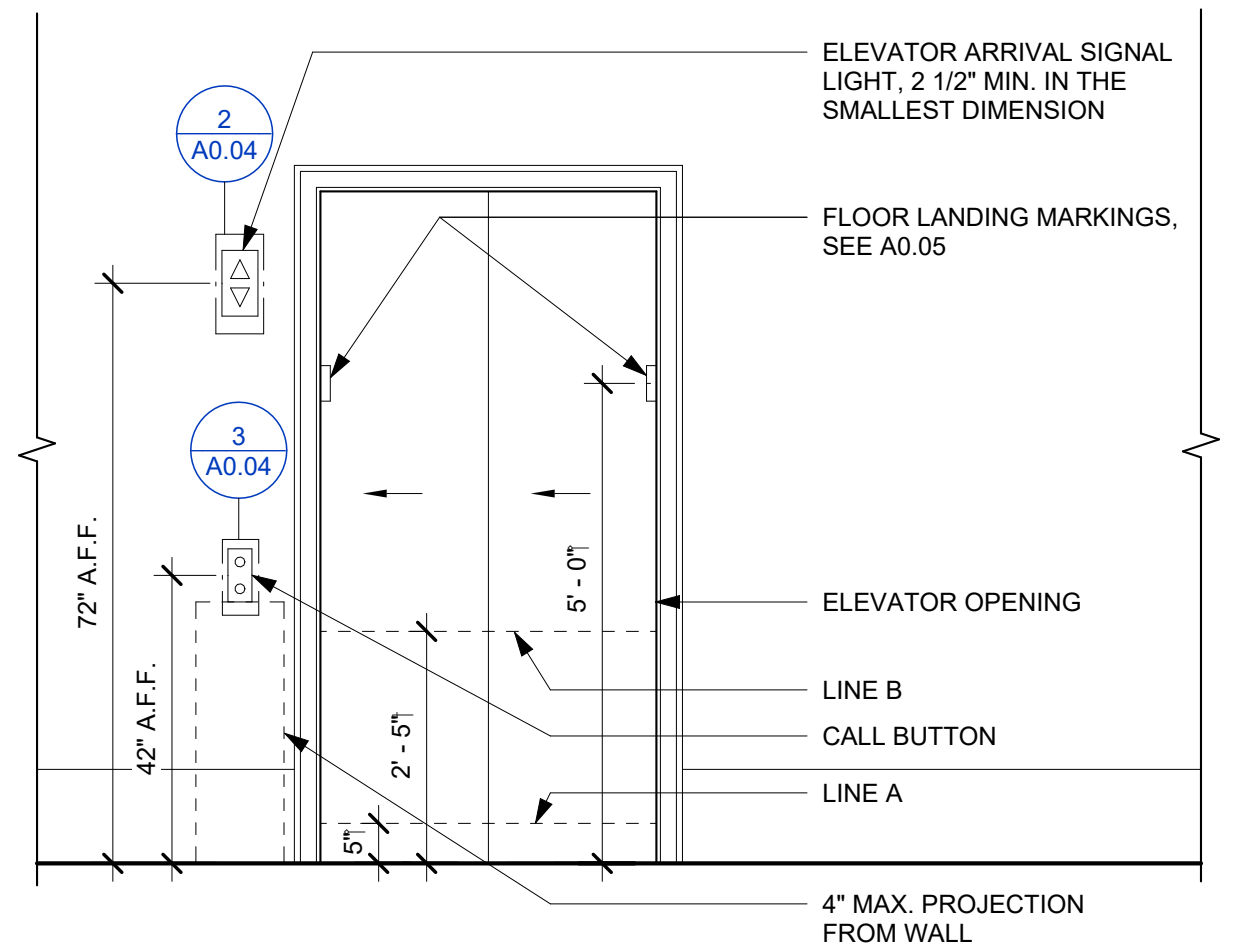
A0.03

SKA Project Number: 2500

16 15 14 13 12 11 10 9 8 7 6 5 4 3 2 1



- FLOOR LANDING MARKINGS ON BOTH SIDES OF ELEVATOR DOOR JAMBS:
- 2" HIGH MIN. ARABIC NUMERALS
 - CALIFORNIA BRAILLE SYMBOLS DIRECTLY BELOW THE ARABIC NUMERALS
 - RAISED NUMERALS AND SYMBOLS ON CONTRASTING BACKGROUND
 - FOR SIGN AT GROUND LEVEL, PROVIDE TACTILE 5 POINTED STAR TO LEFT OF FLOOR NUMBER

NOTE: THE AUTOMATIC DOOR OPENING DEVICE IS ACTIVATED WHEN AN OBJECT PASSES THROUGH EITHER LINE A OR LINE B. LINE A AND LINE B REPRESENT THE VERTICAL LOCATION OF THE DOOR REOPENING DEVICE NOT REQUIRING CONTACT.




7 TYP. ELEVATOR DETAILS
1/4" = 1'-0"

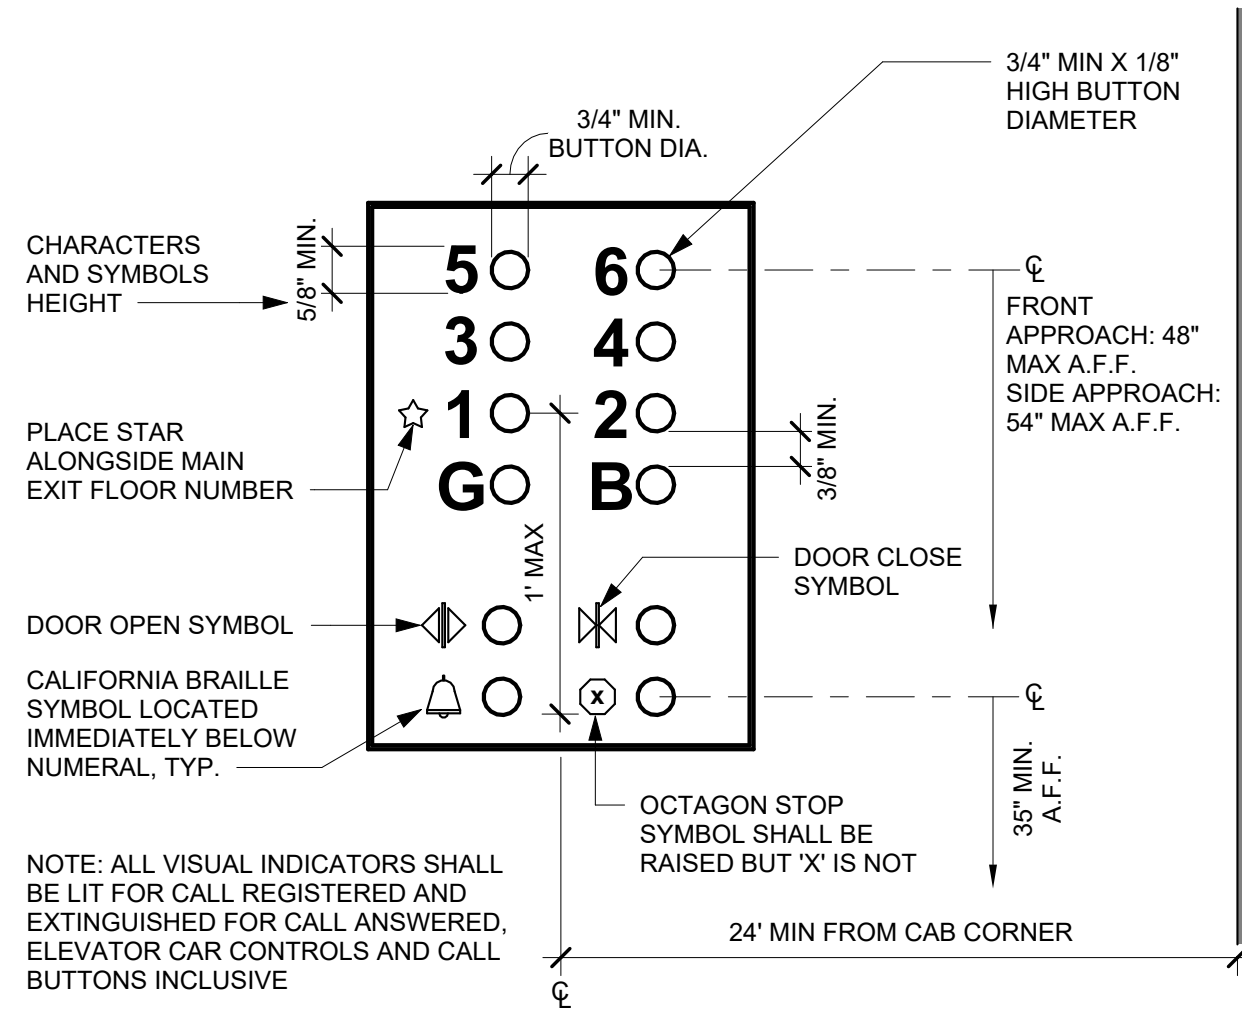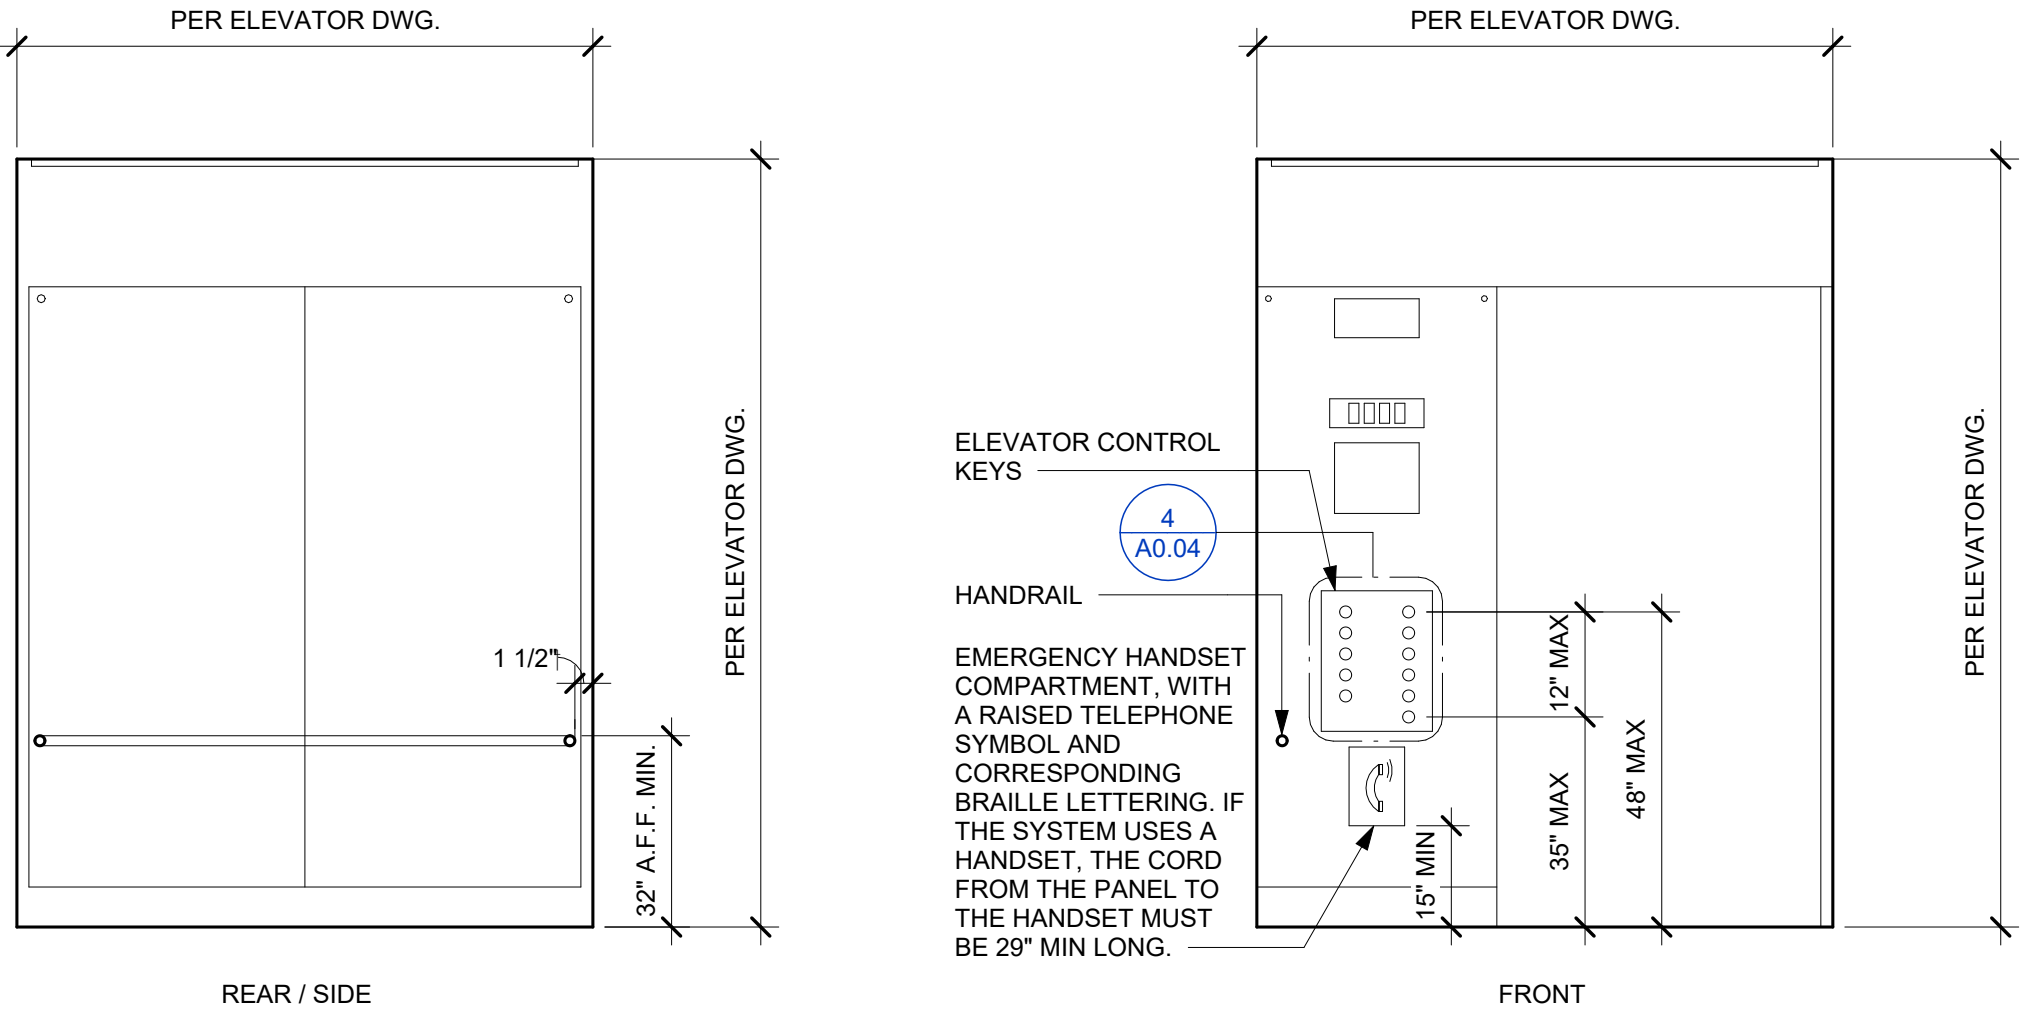
6 TYP. ELEVATOR ELEVATION DETAILS - INTERIOR
1/4" = 1'-0"



4 TYP. ELEVATOR DETAILS
1/4" = 1'-0"

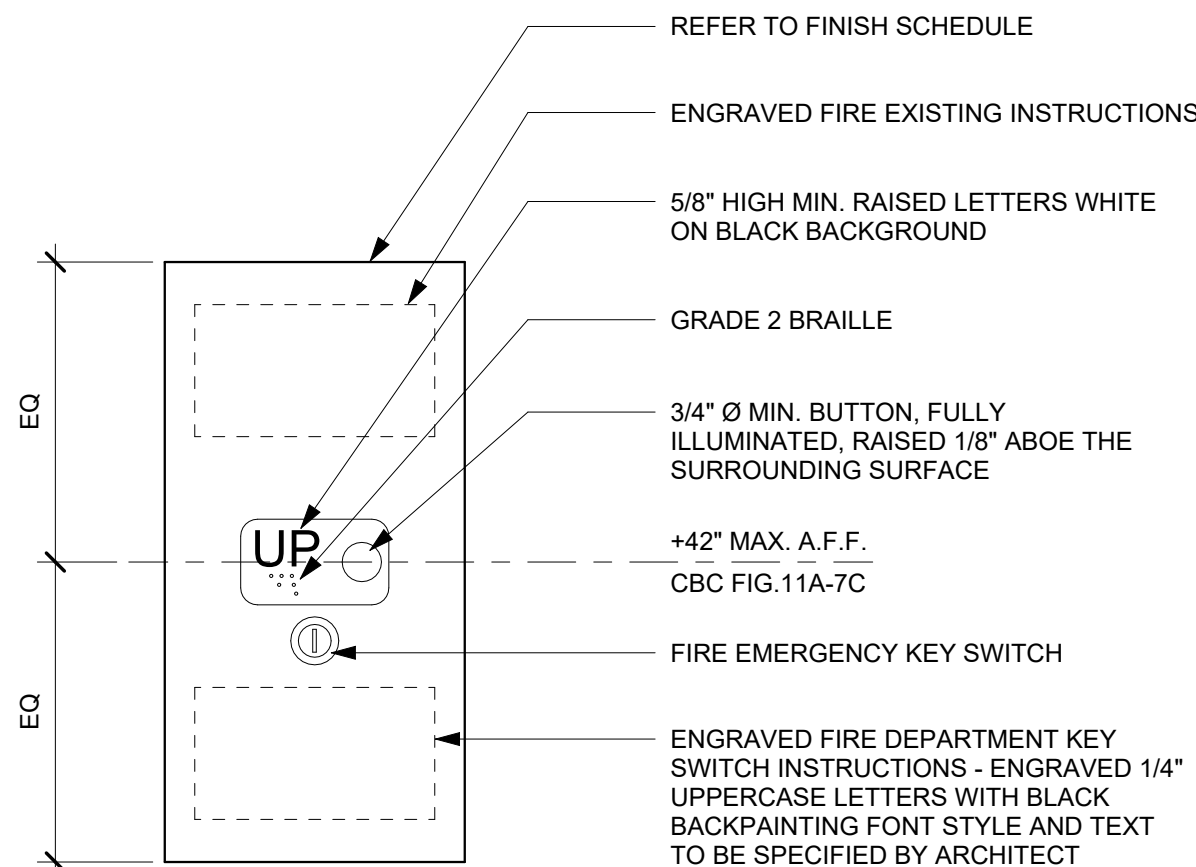

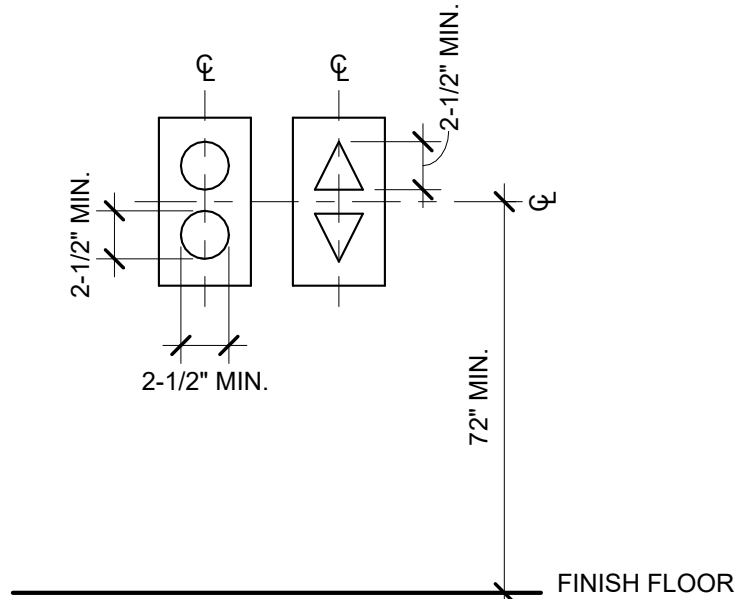3 ELEVATOR HALL CONTROL BOARD
3" = 1'-0"



2 ELEVATOR SIGNALS
1/4" = 1'-0"

ACCESSIBILITY SHEET NOTES:

- BUILDING ACCESSIBILITY SHALL COMPLY WITH CALIFORNIA BUILDING CODE, CHAPTER 11B.
- SANITARY FACILITIES SHALL COMPLY WITH DIVISION 6.
- OTHER BUILDING COMPONENTS SHALL COMPLY WITH CHAPTER 11B.
- SIGNS AND IDENTIFICATIONS SHALL COMPLY WITH DIVISION 7.
- ALL DIMENSIONS NOTED ON THIS SHEET ARE FROM FACE OF FINISH U.O.N.
- ACCESSIBILITY SHEETS INCLUDE STANDARD DETAILS THAT MAY APPLY TO ANY PROJECT. NOT EVERY DETAIL APPLIES TO THIS PROJECT.
- REFER TO OTHER SHEETS IN THIS SET OF DRAWINGS FOR ADDITIONAL ACCESSIBILITY REQUIREMENTS.

CLIENT



ALAMEDA COUNTY

NOTE: If this drawing is not 22"x34" it has been revised from its original size and the scales noted on drawing/details are no longer applicable.
© 2022 Shah Kawasaki Architects

Revision Number	DATE	ISSUE DESCRIPTION
	09/03/2026	PERMIT SET




















































































Project
WHITECOTTON COTTAGE REHABILITATION
15400 FOOTHILL BLVD
SAN LEANDRO, CA 94578


Architect of Record 	Consultant PAGE & TURNBULL 170 MAIDEN LANE, 5TH FLOOR SAN FRANCISCO, CA
-------------------------	--


	Drawing Title ACCESSIBILITY NOTES & DIAGRAMS- ELEVATOR Drawing No. A0.04
--	---

SKA Project Number: 25001

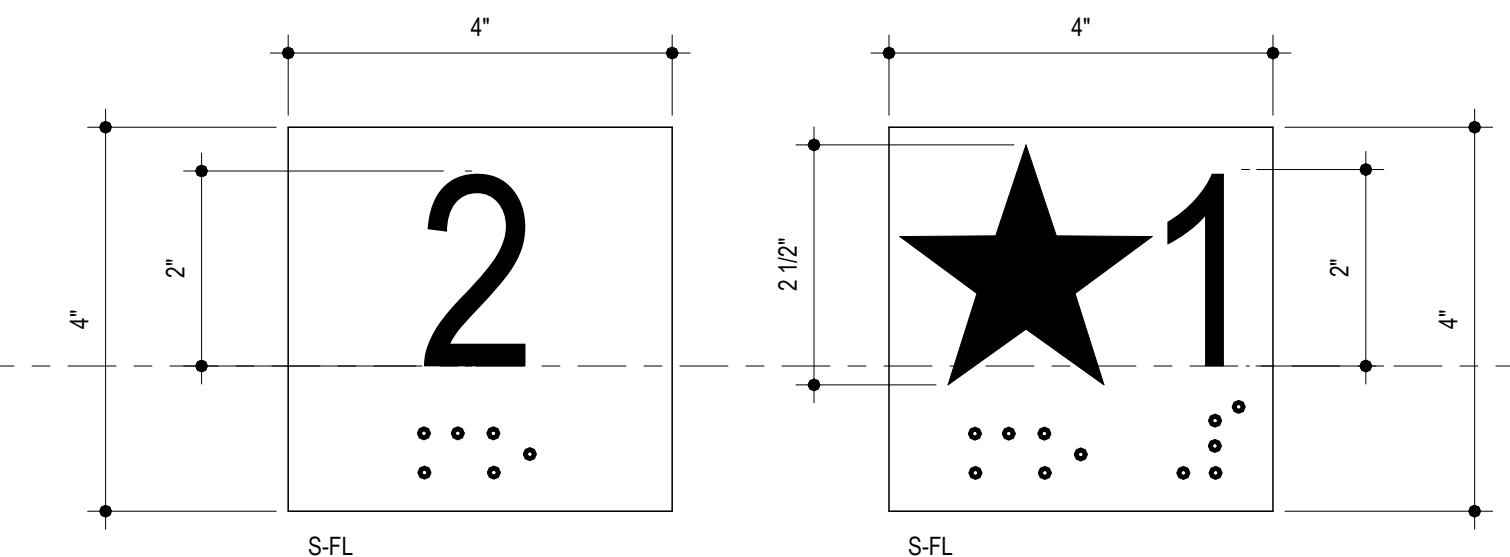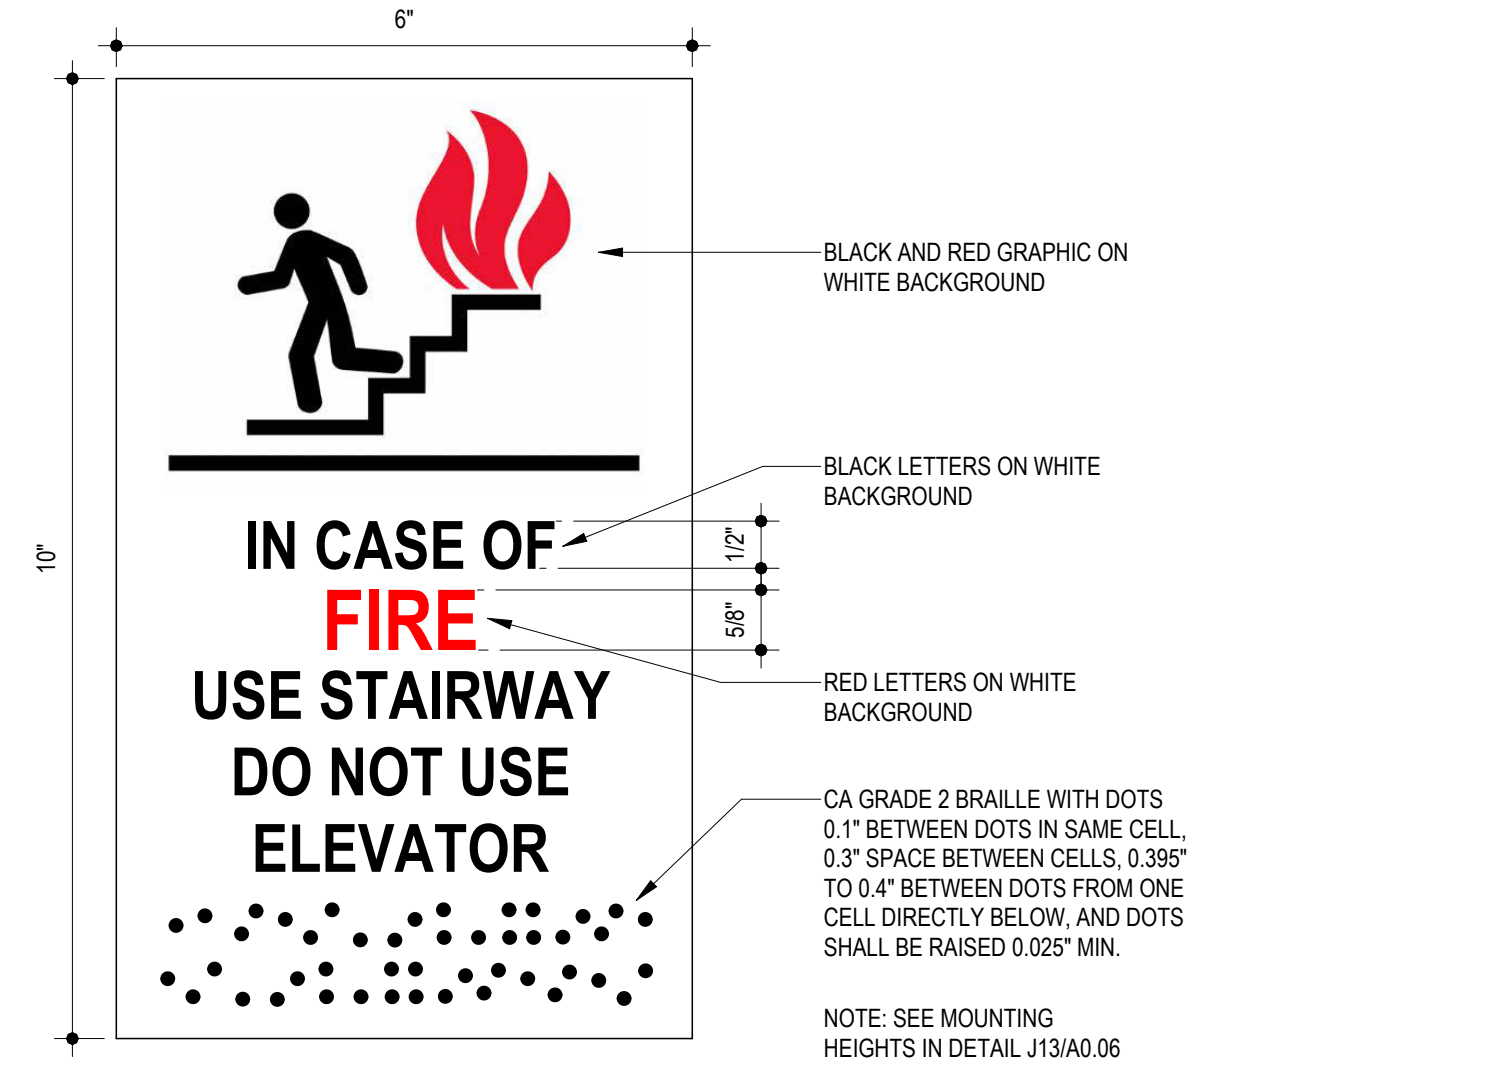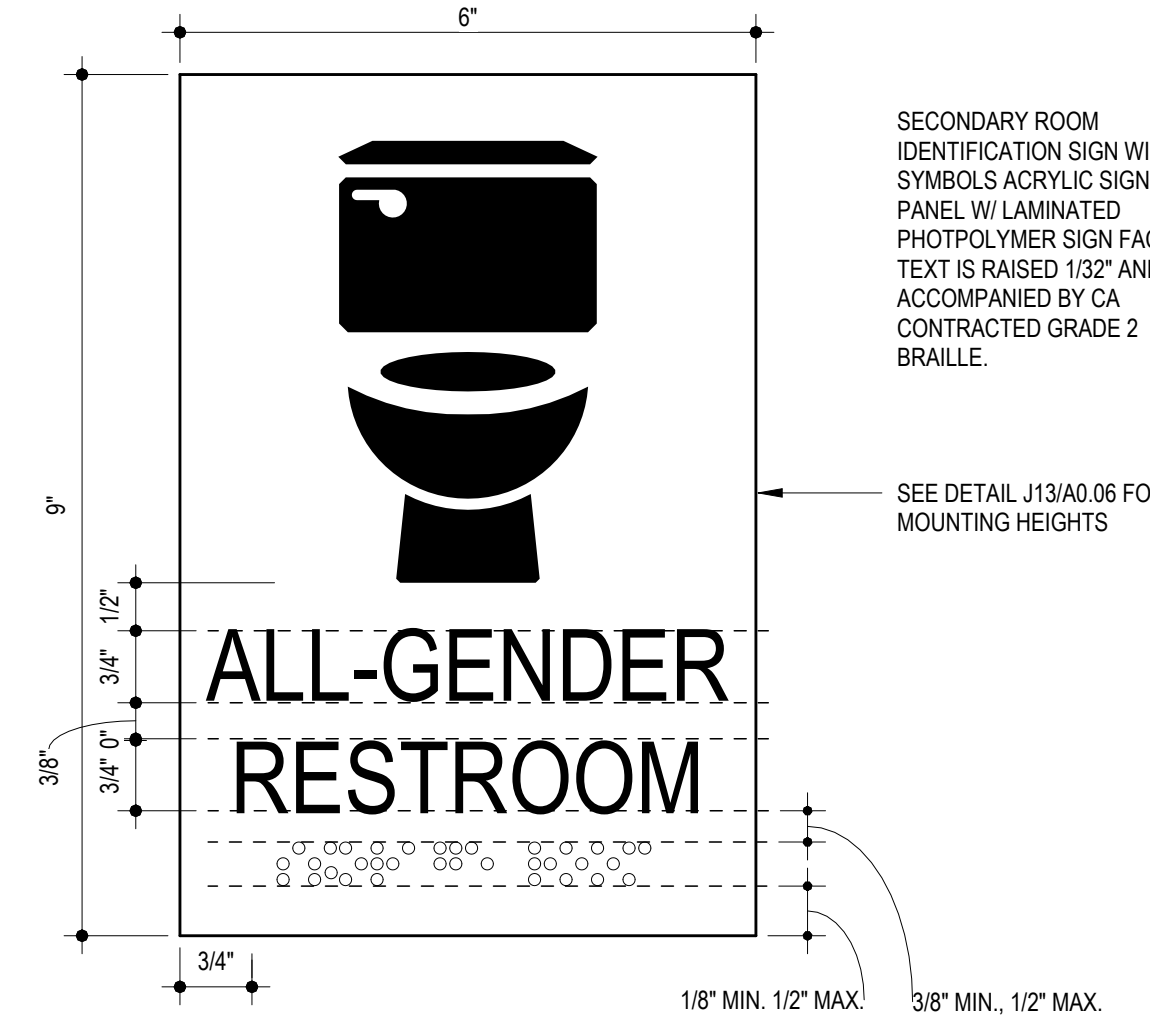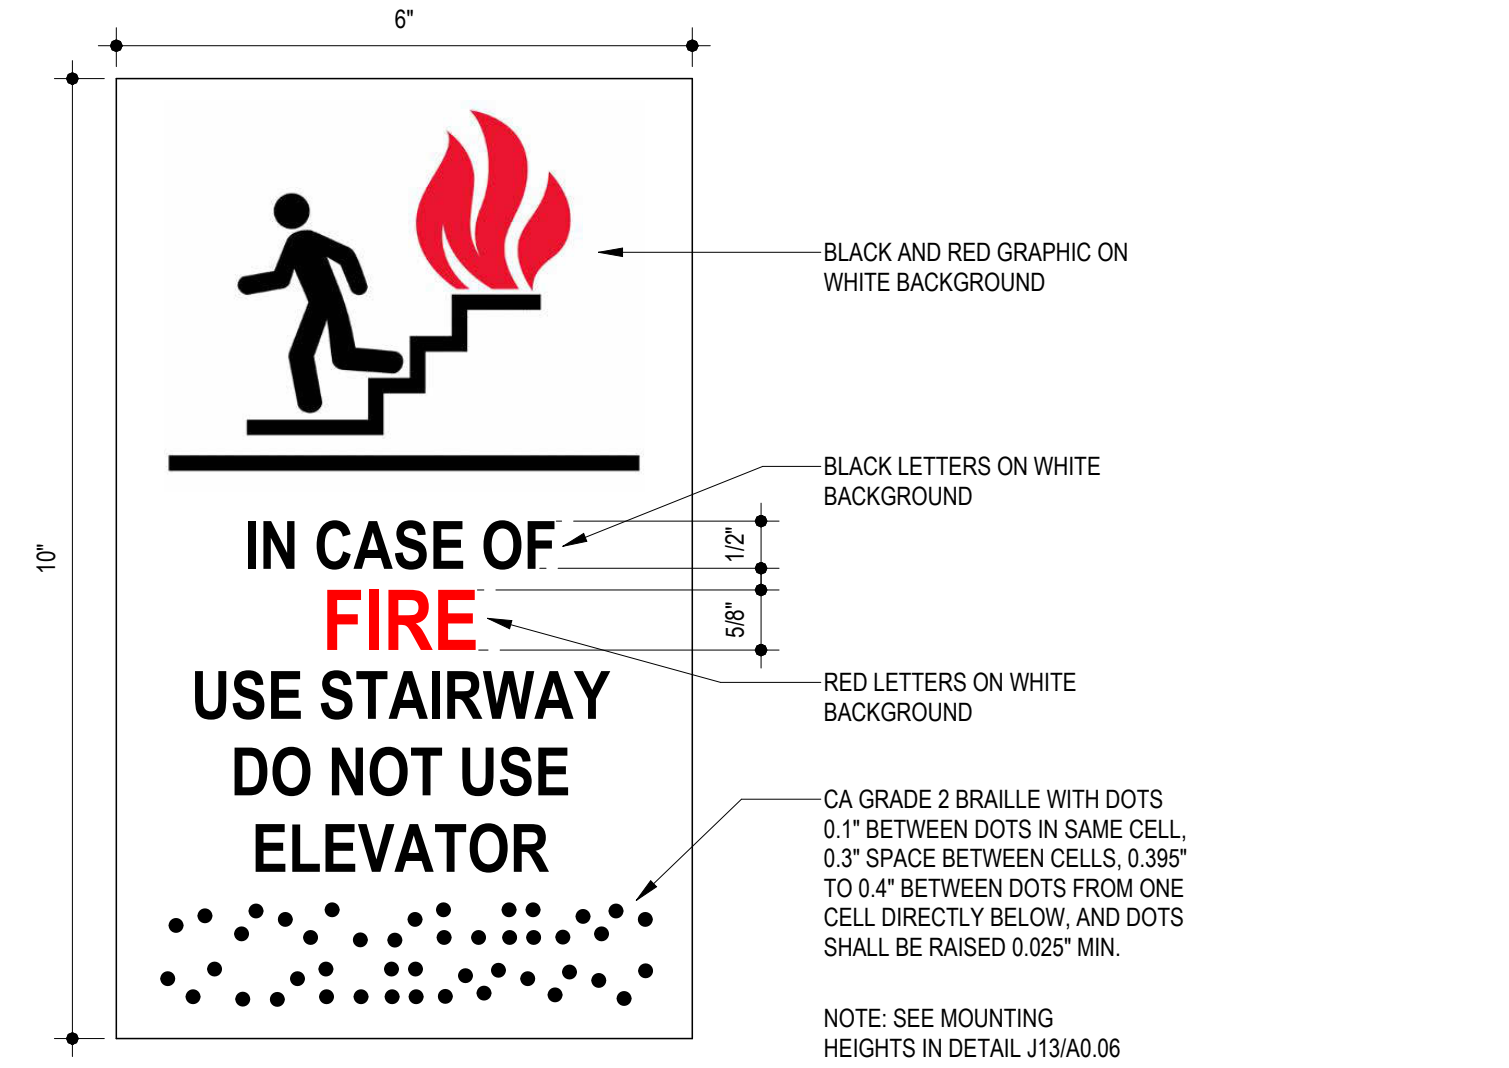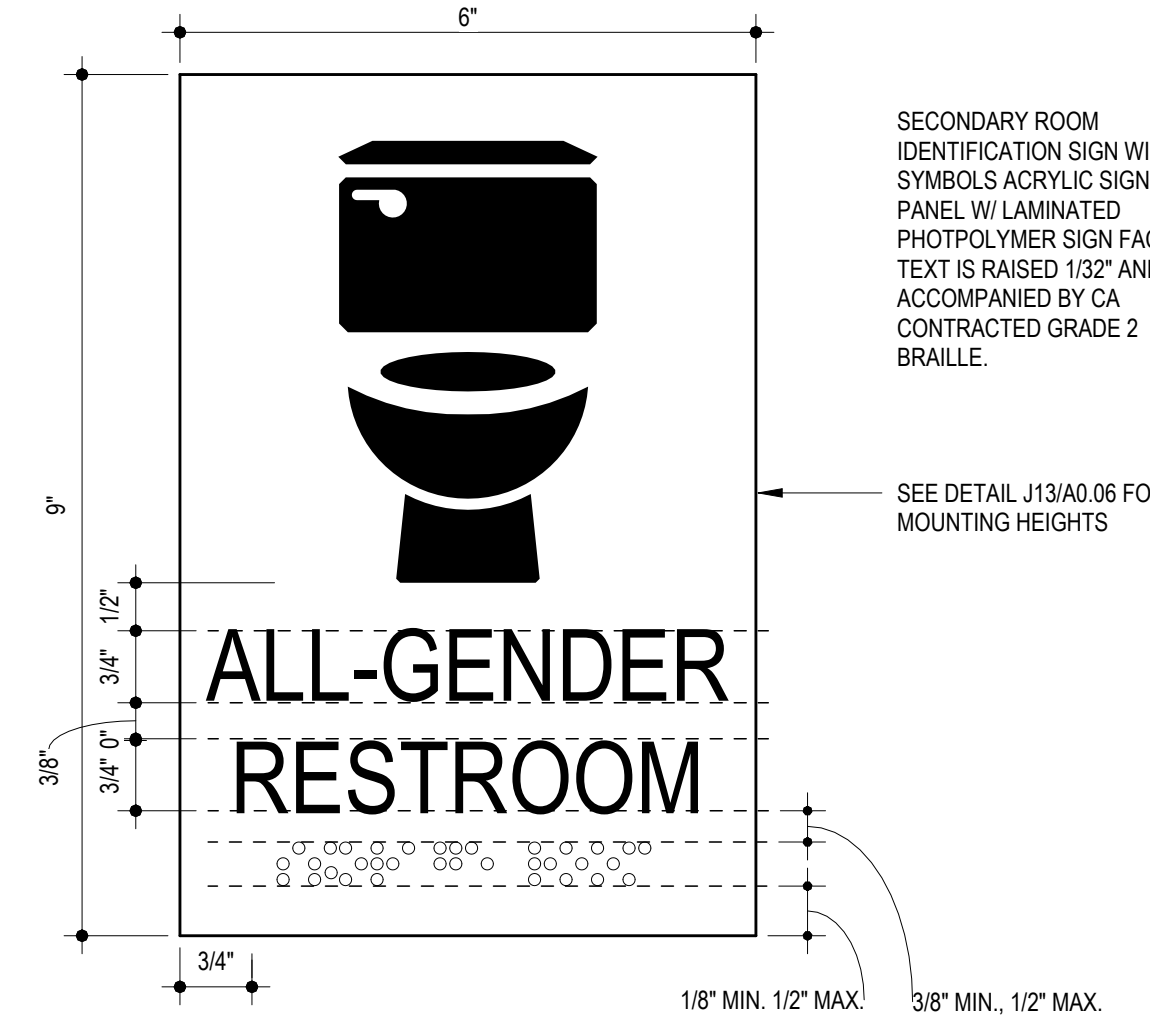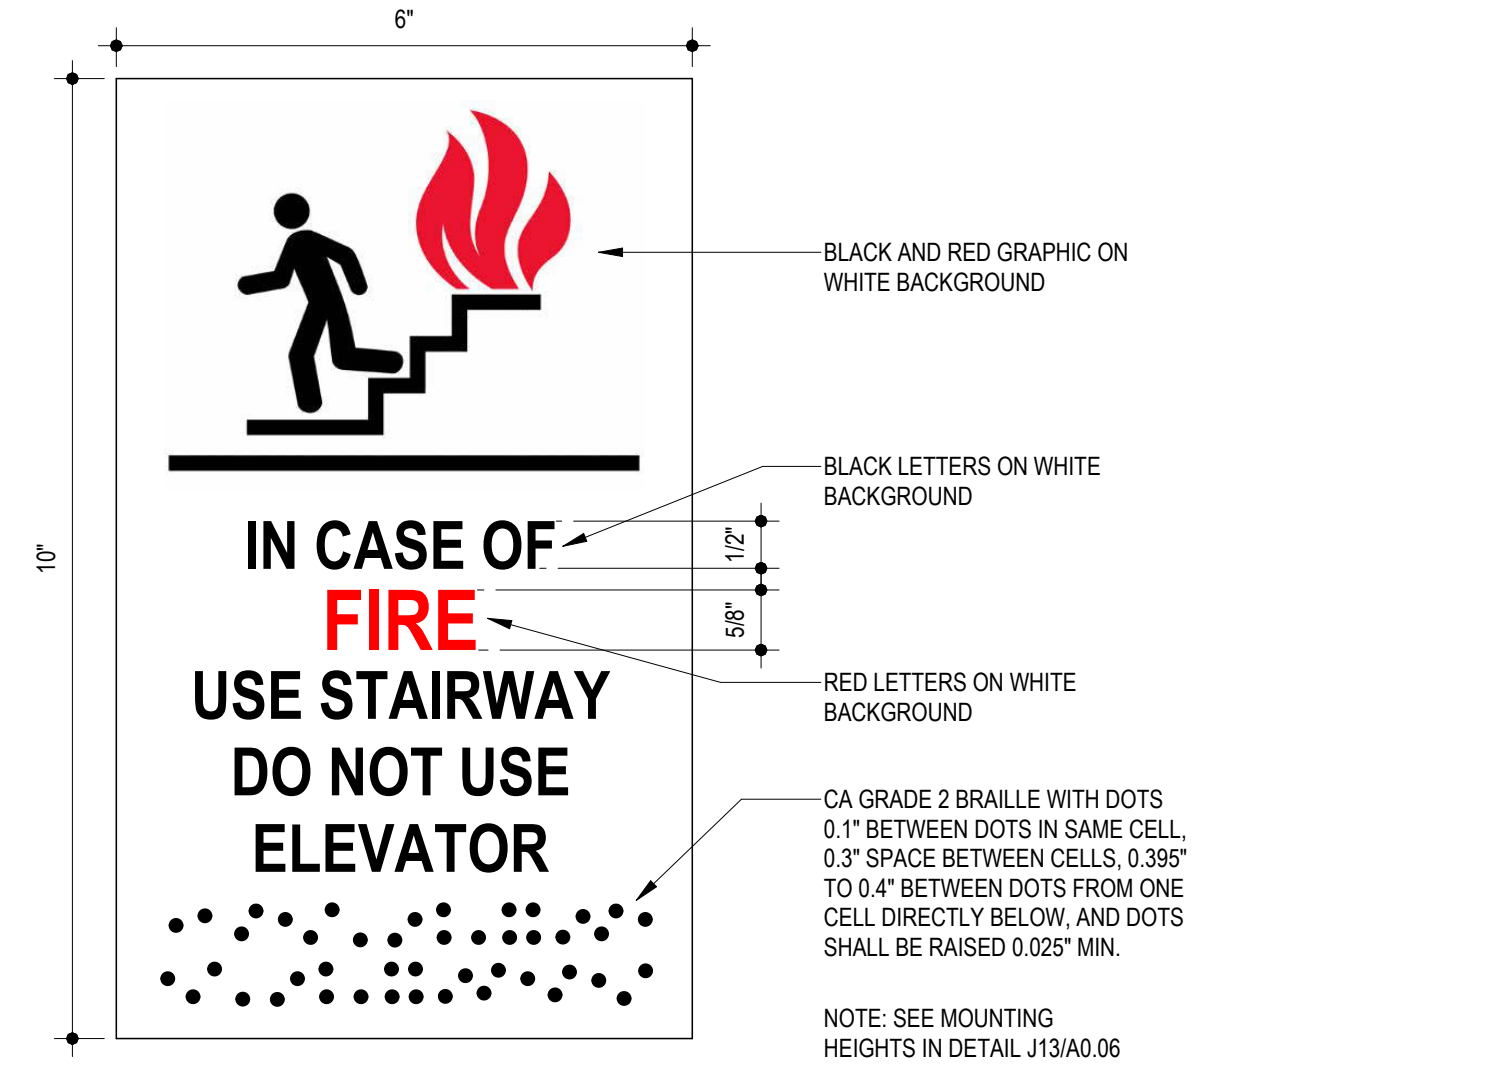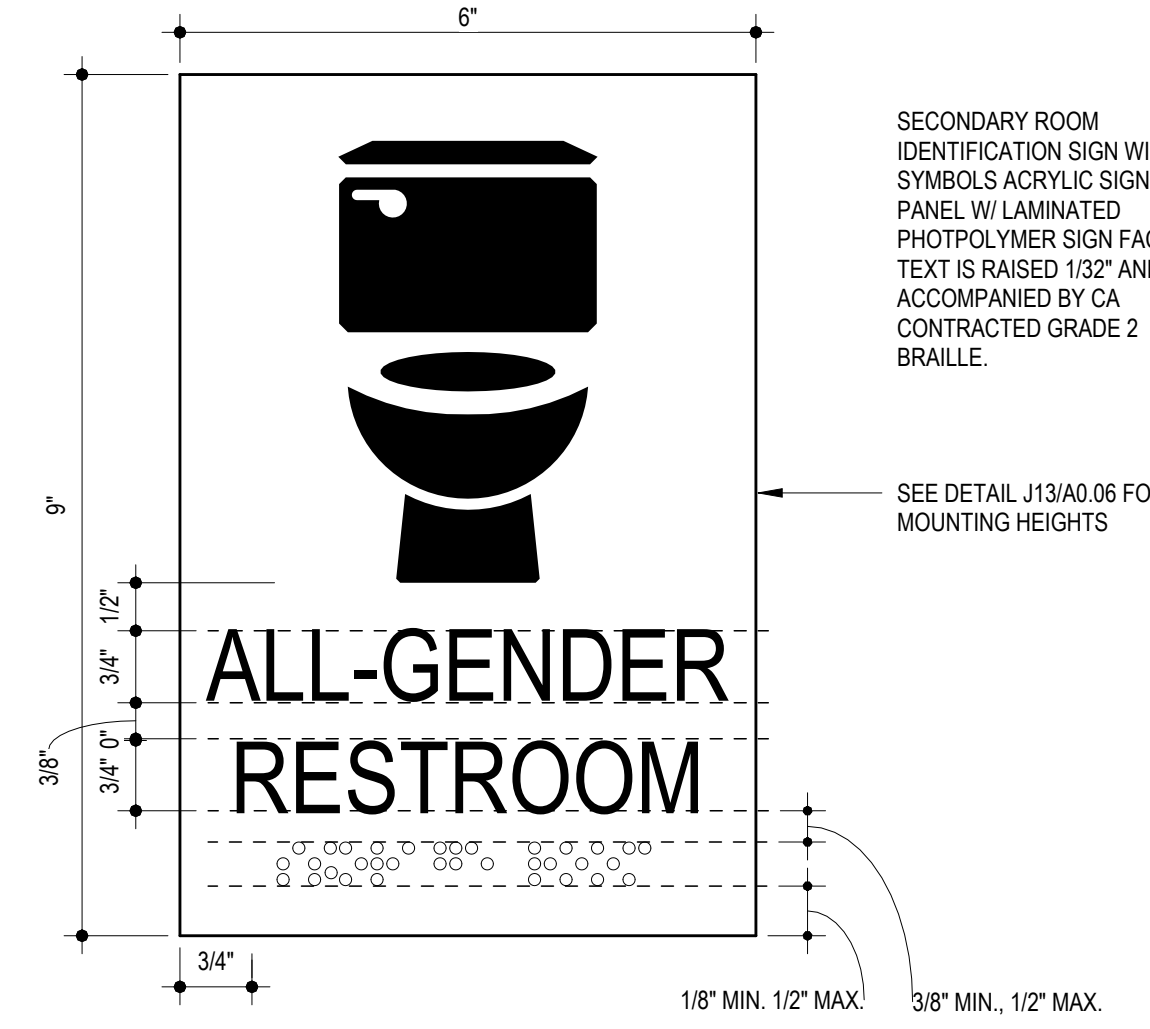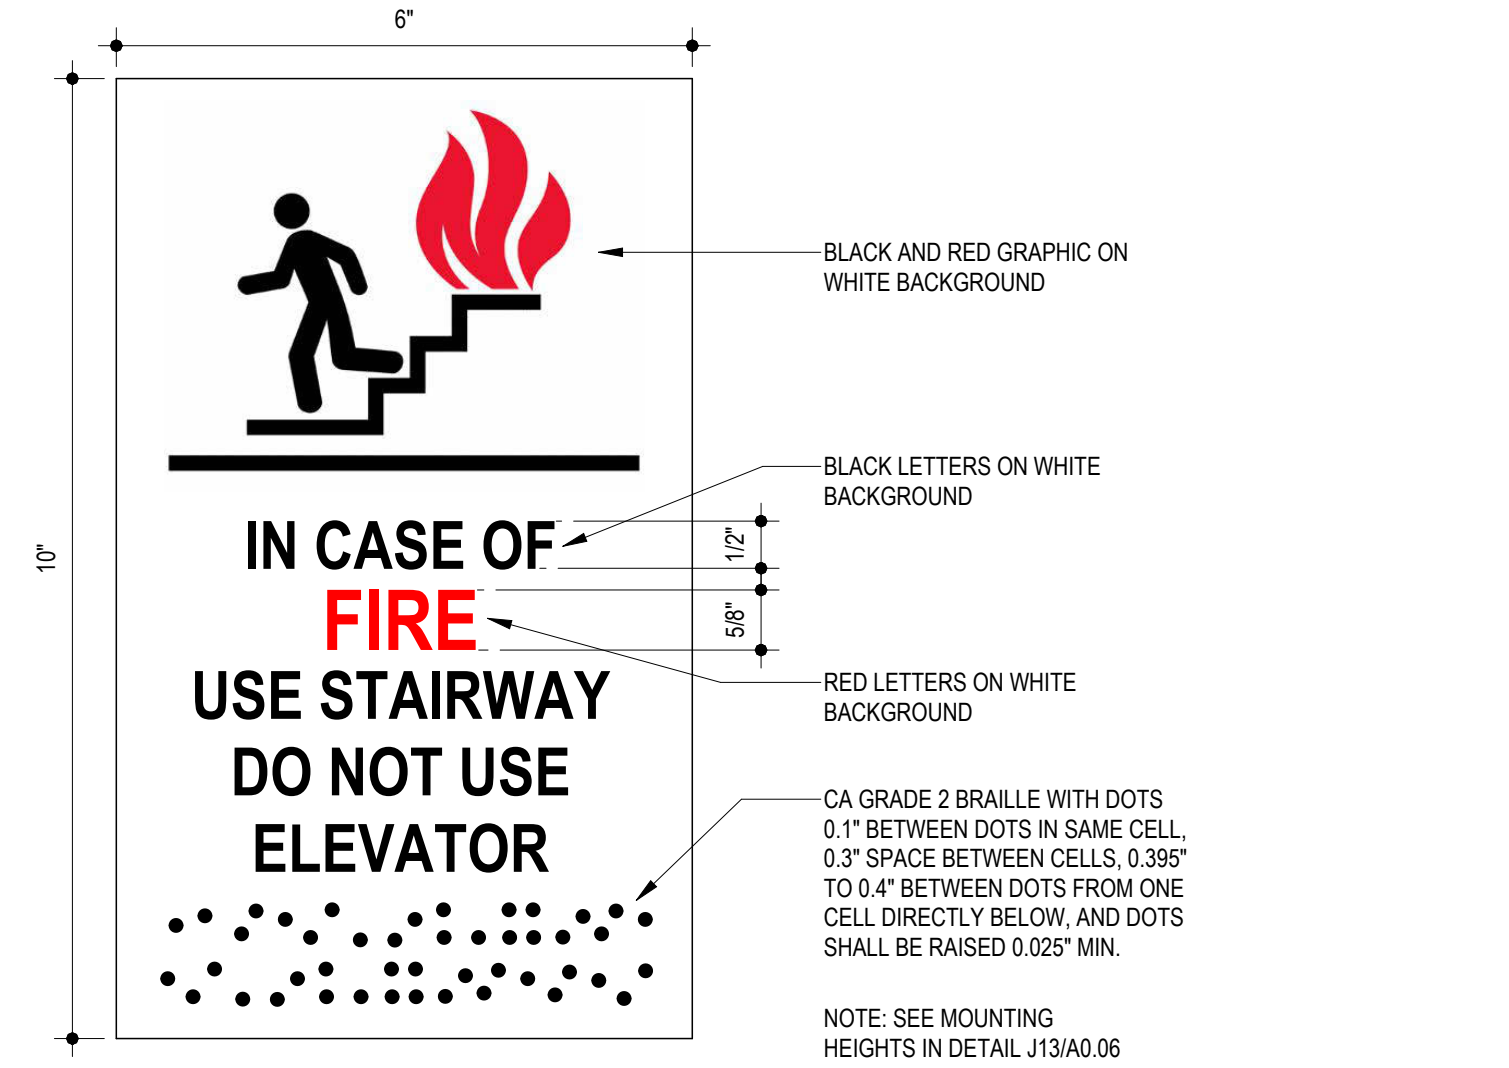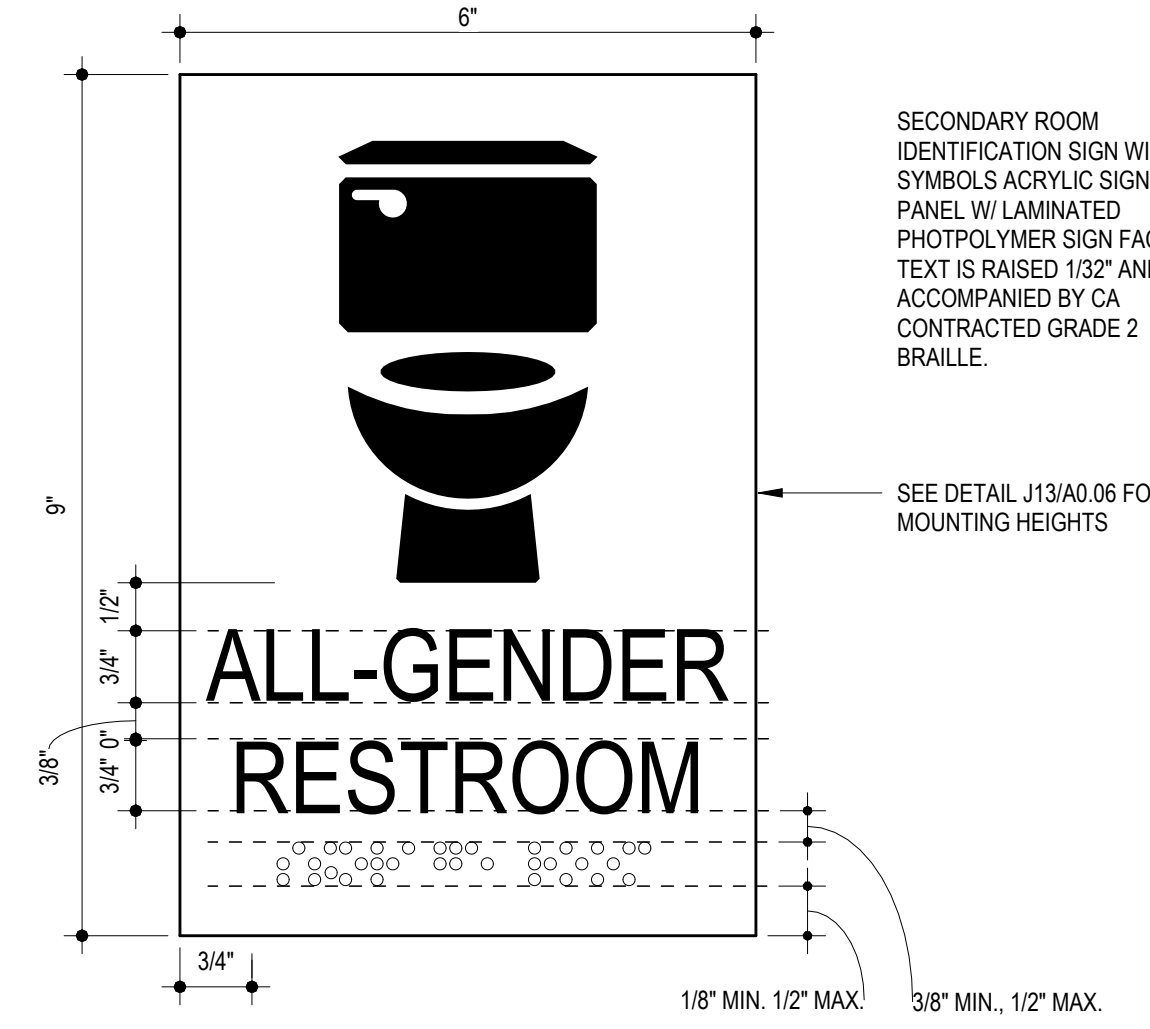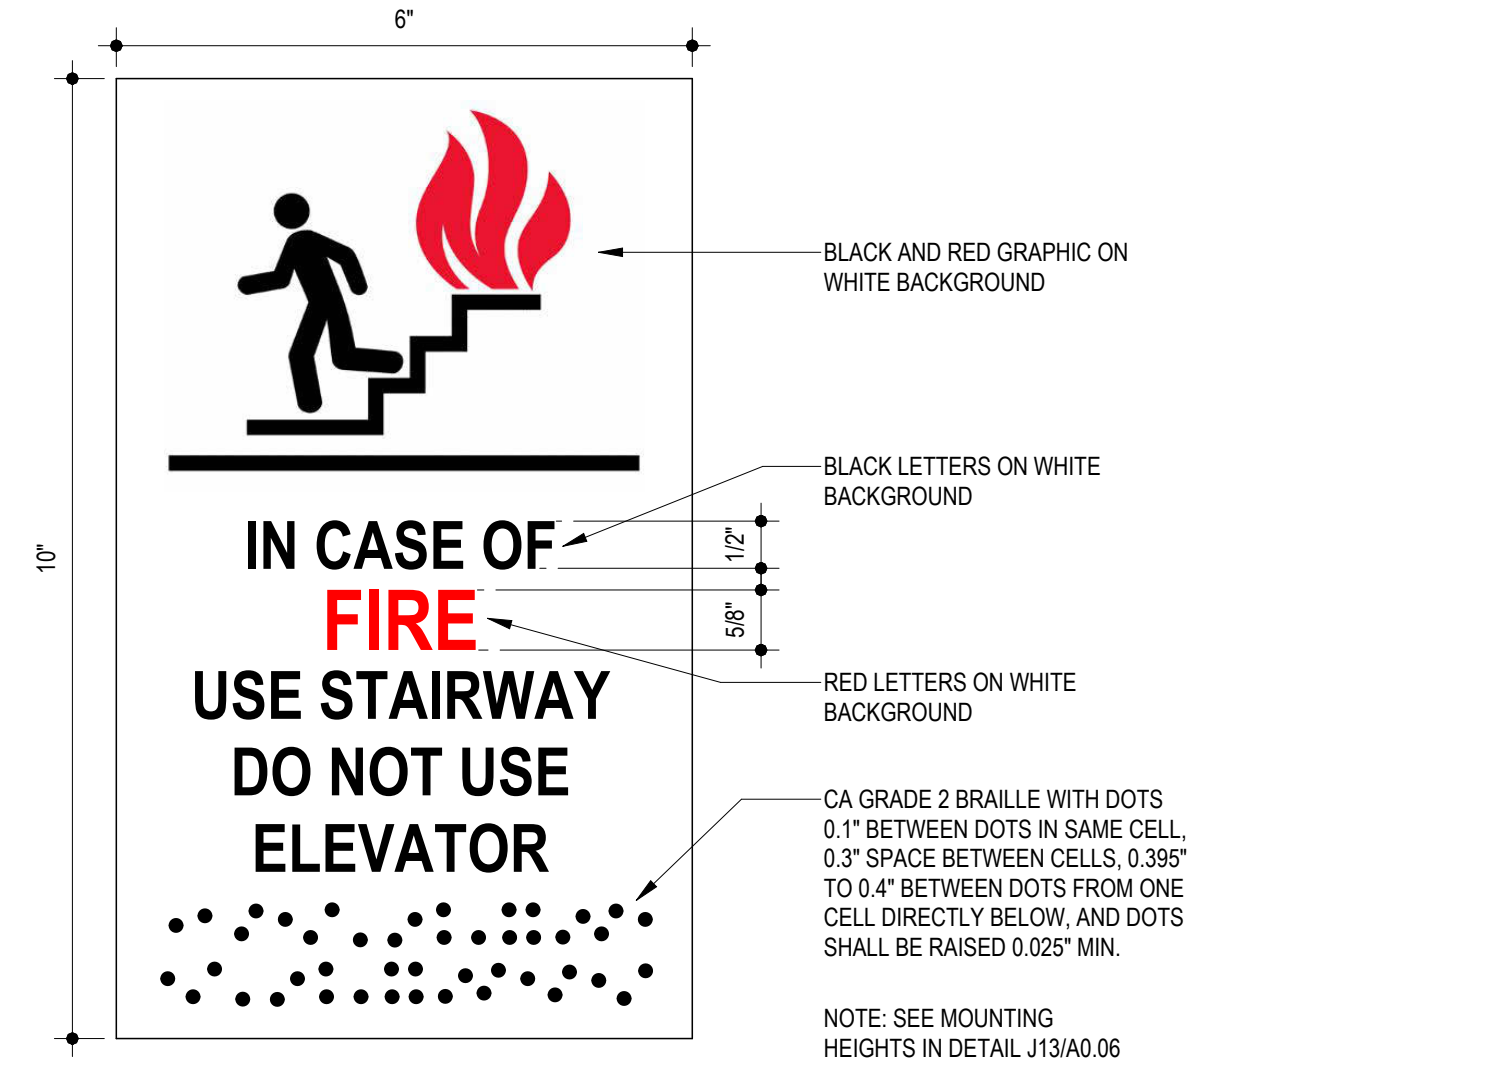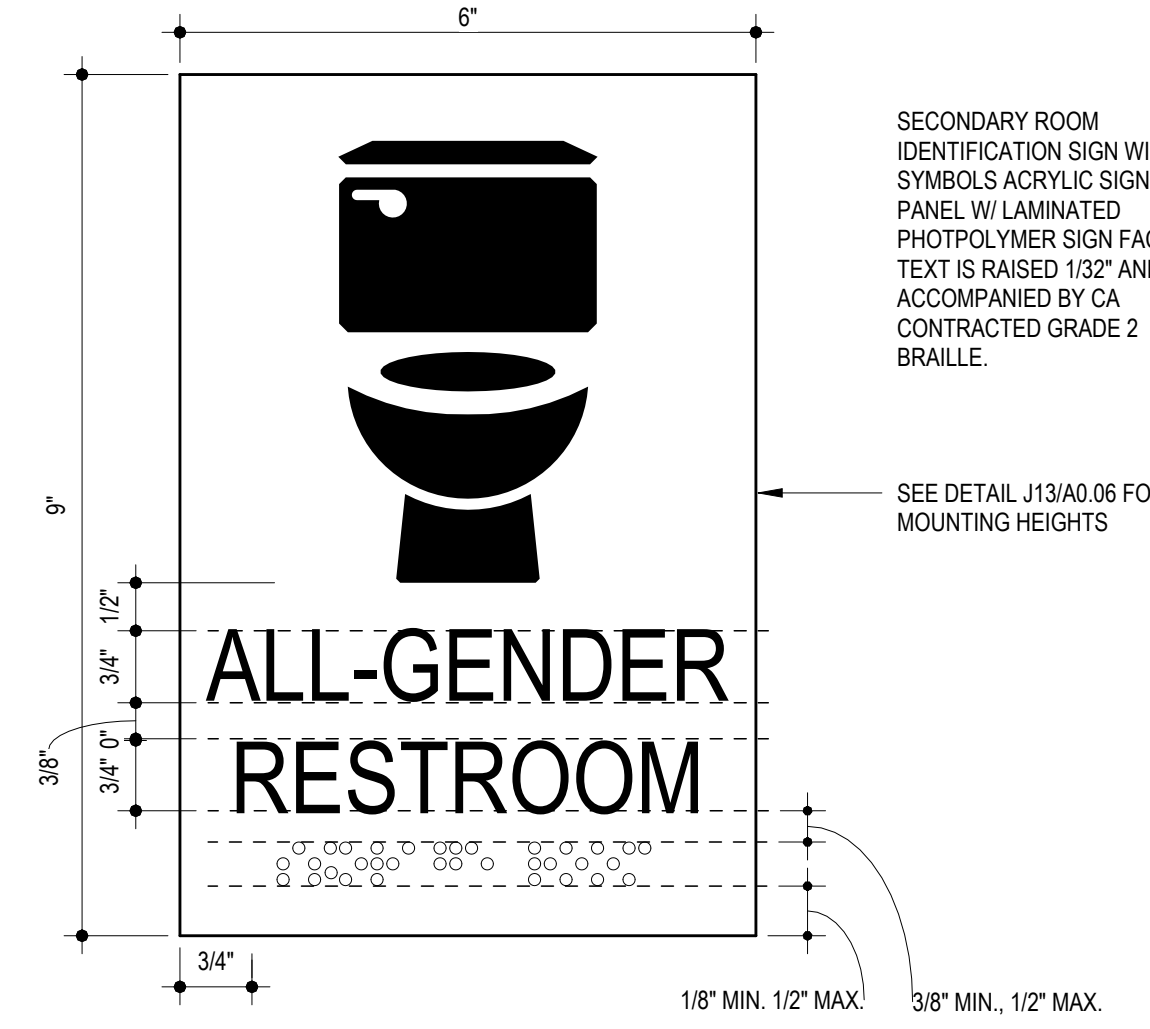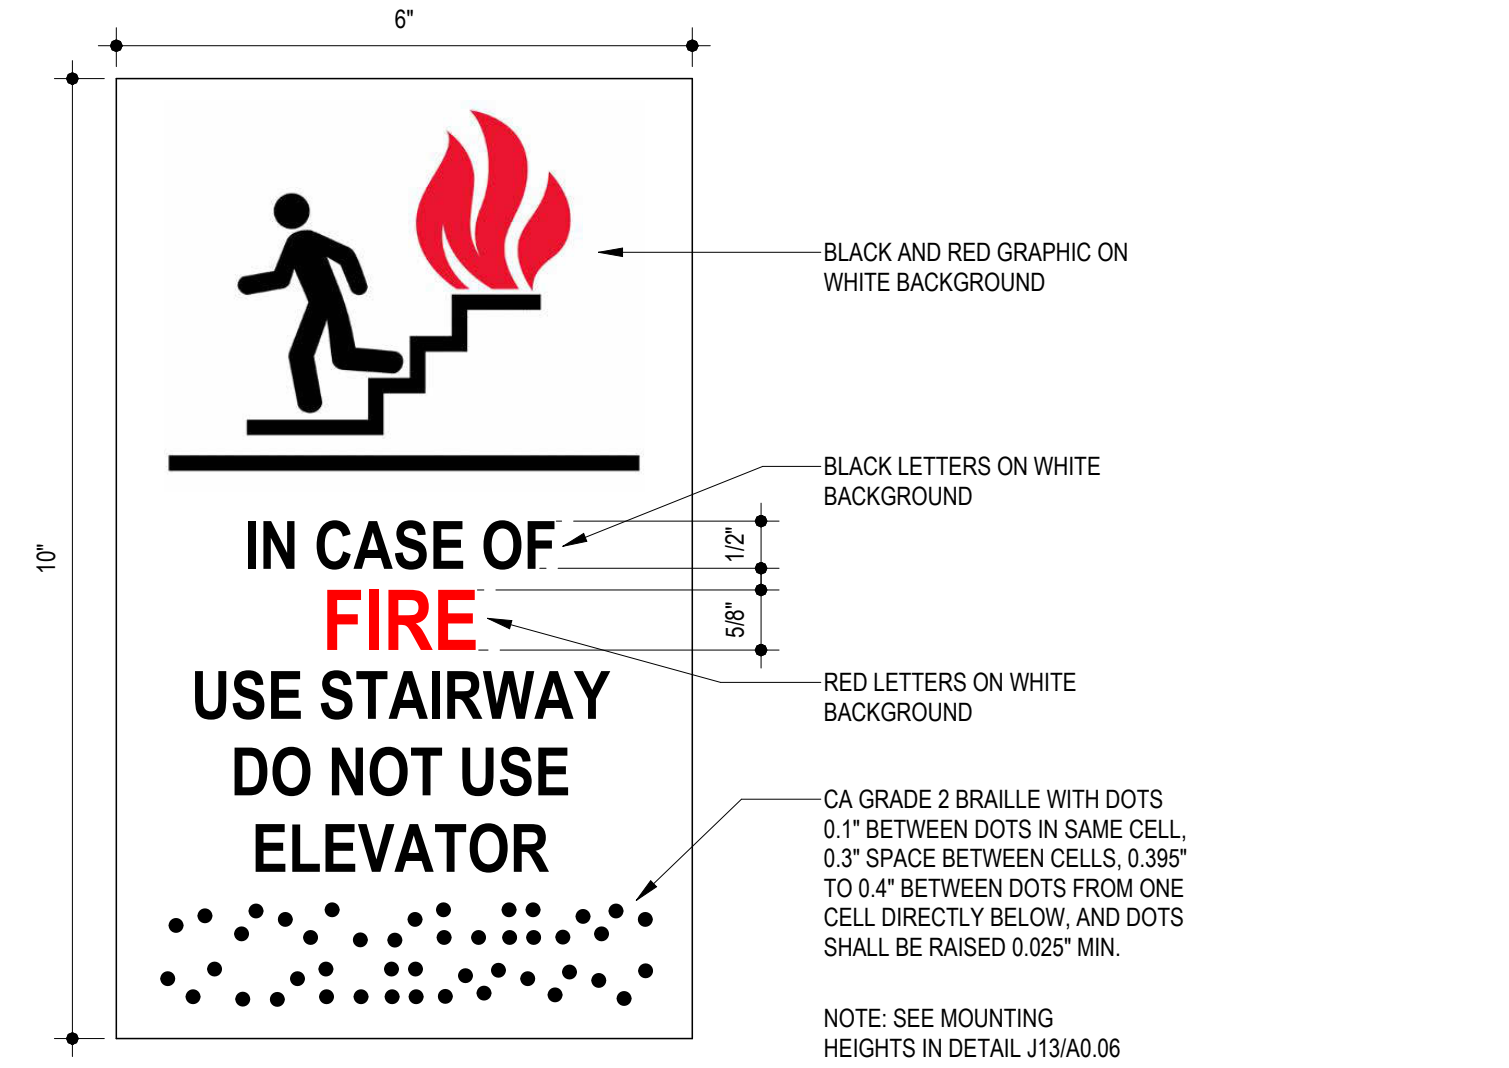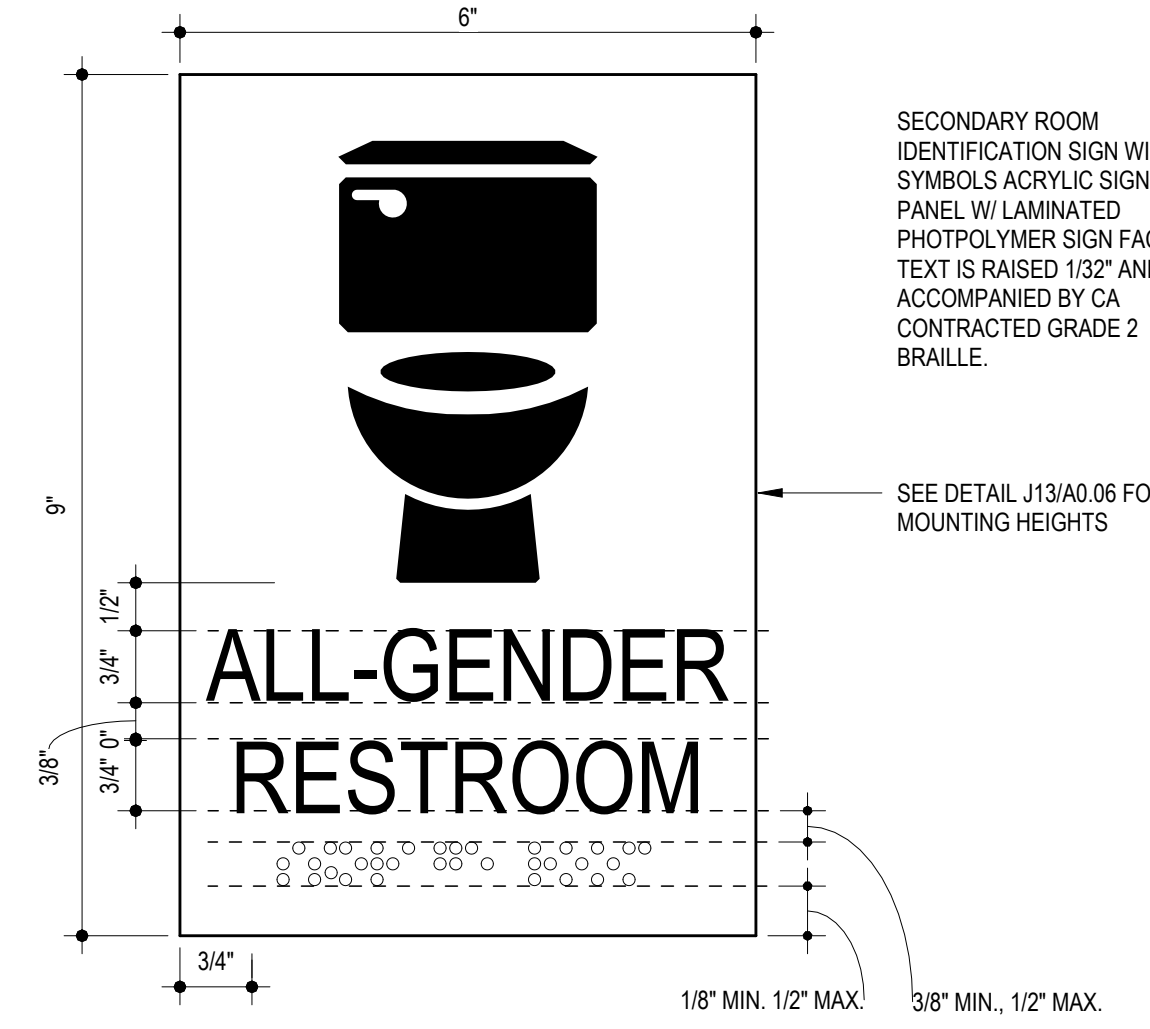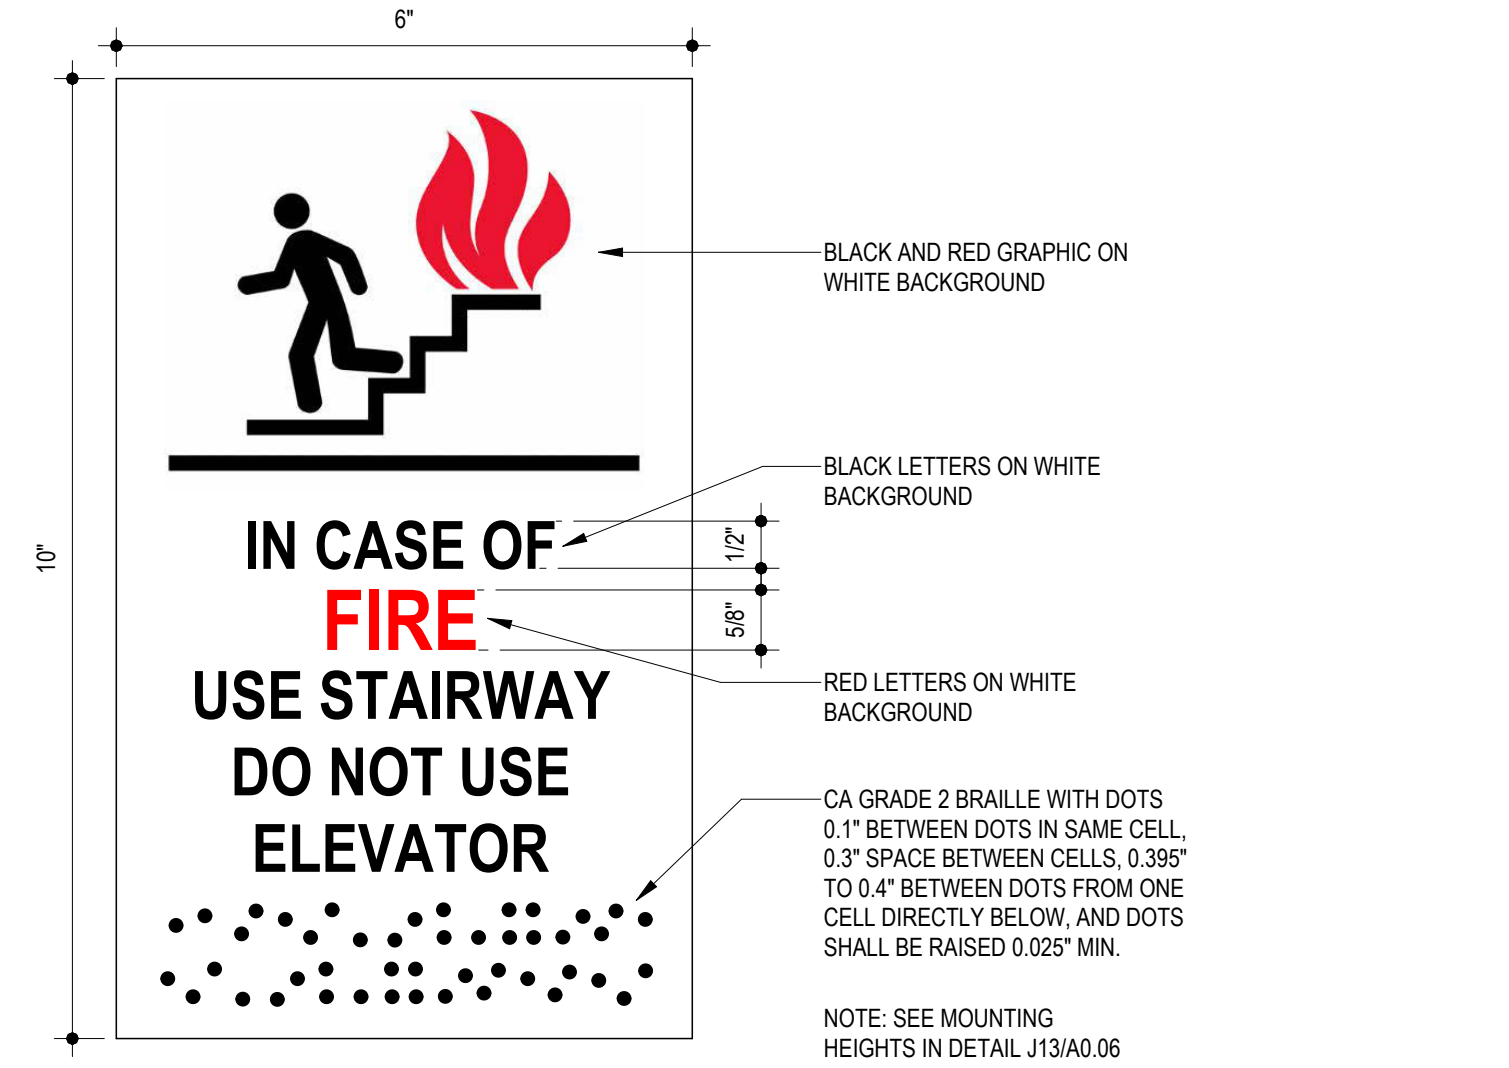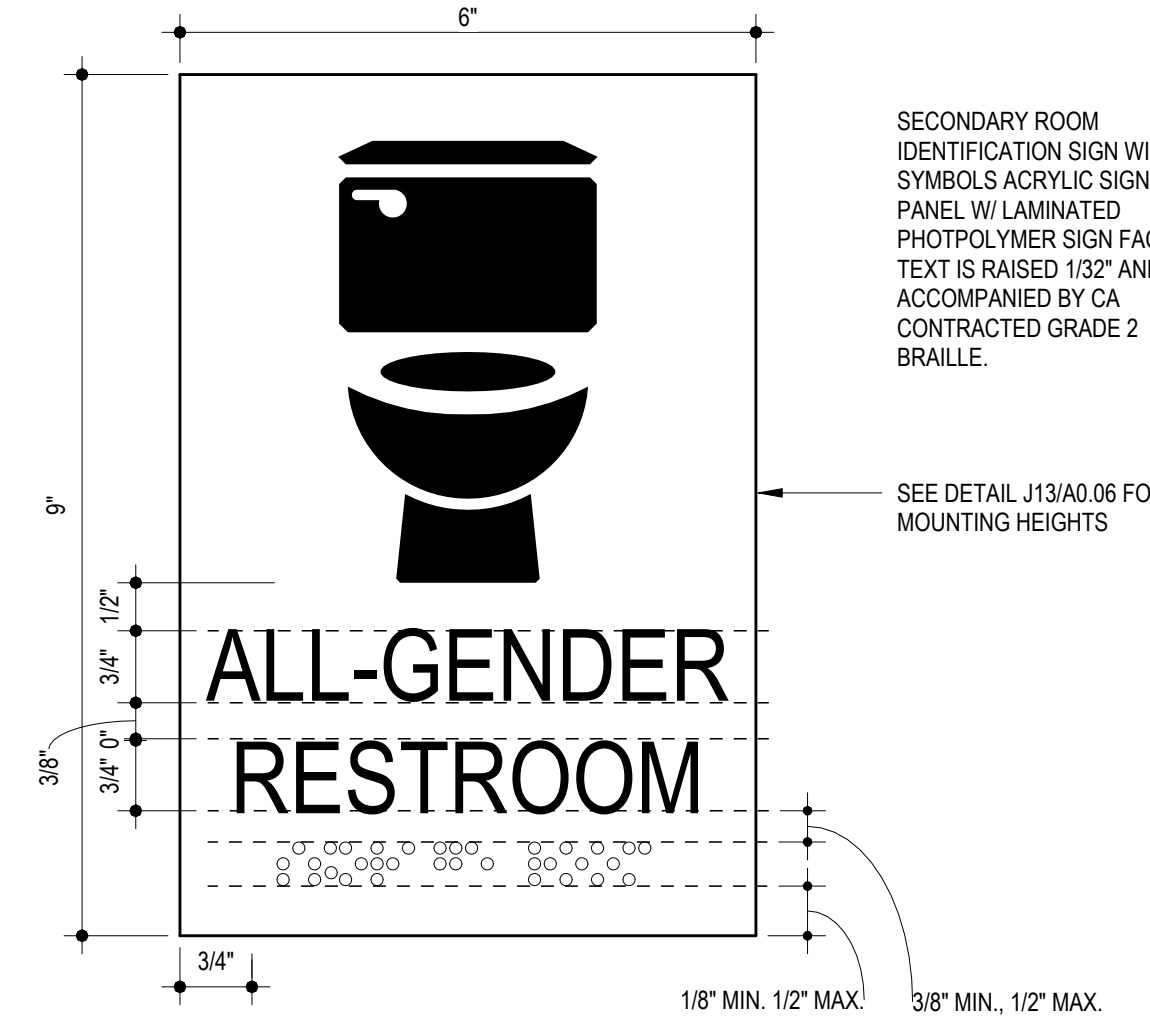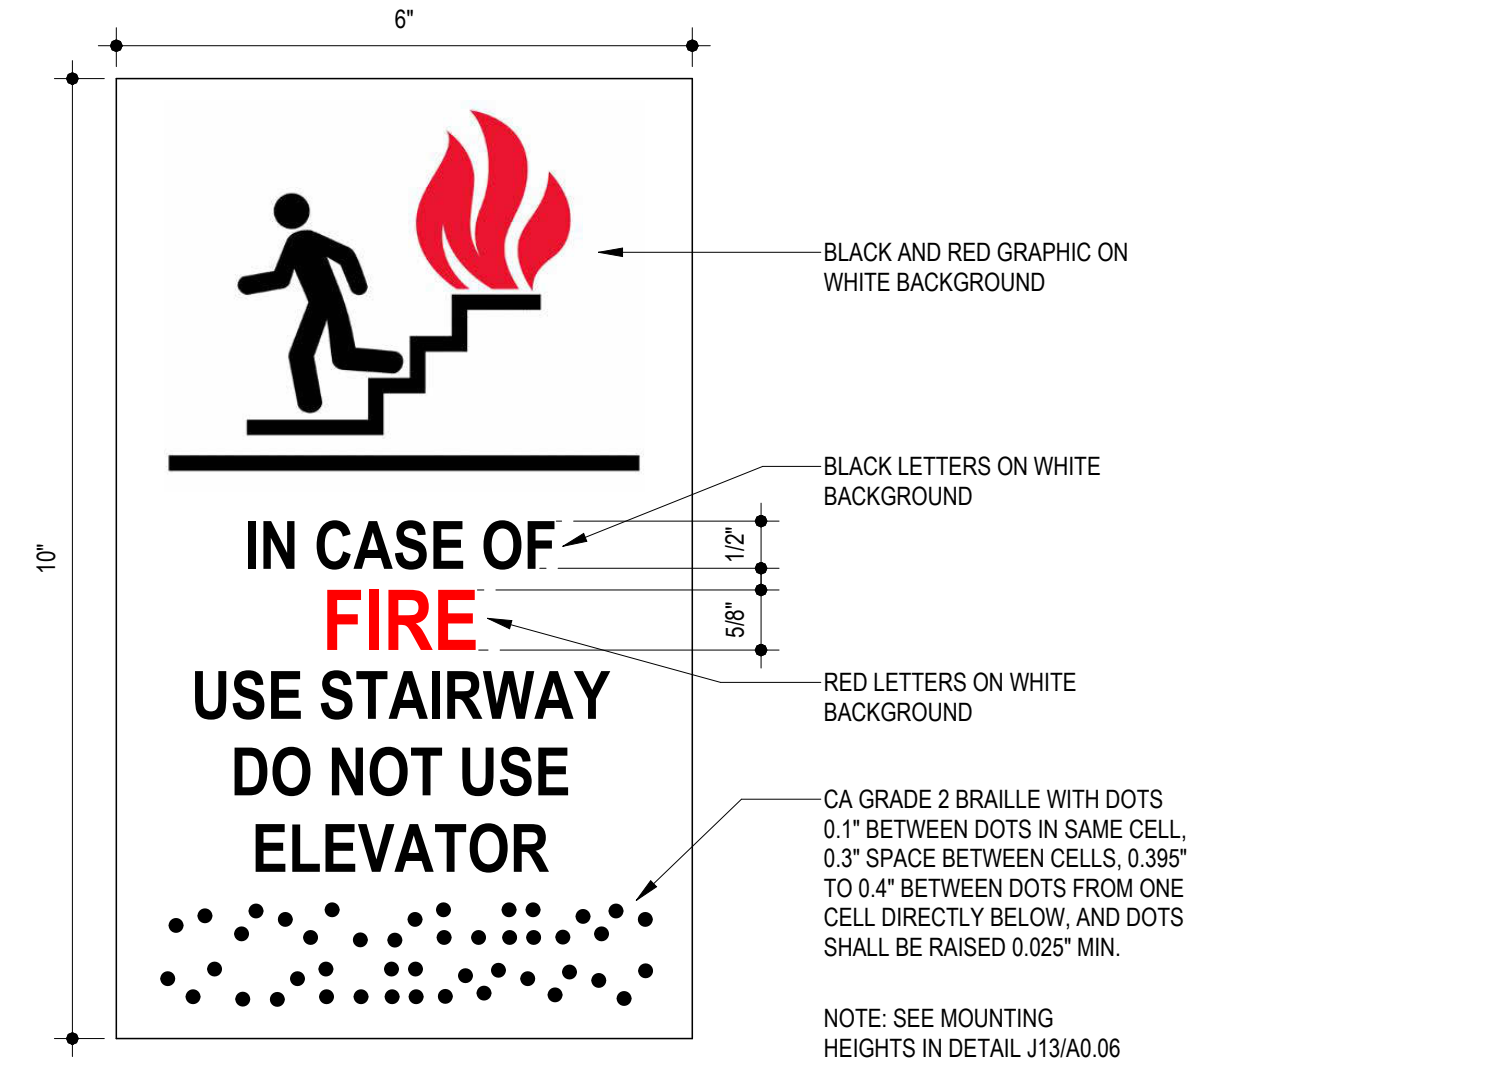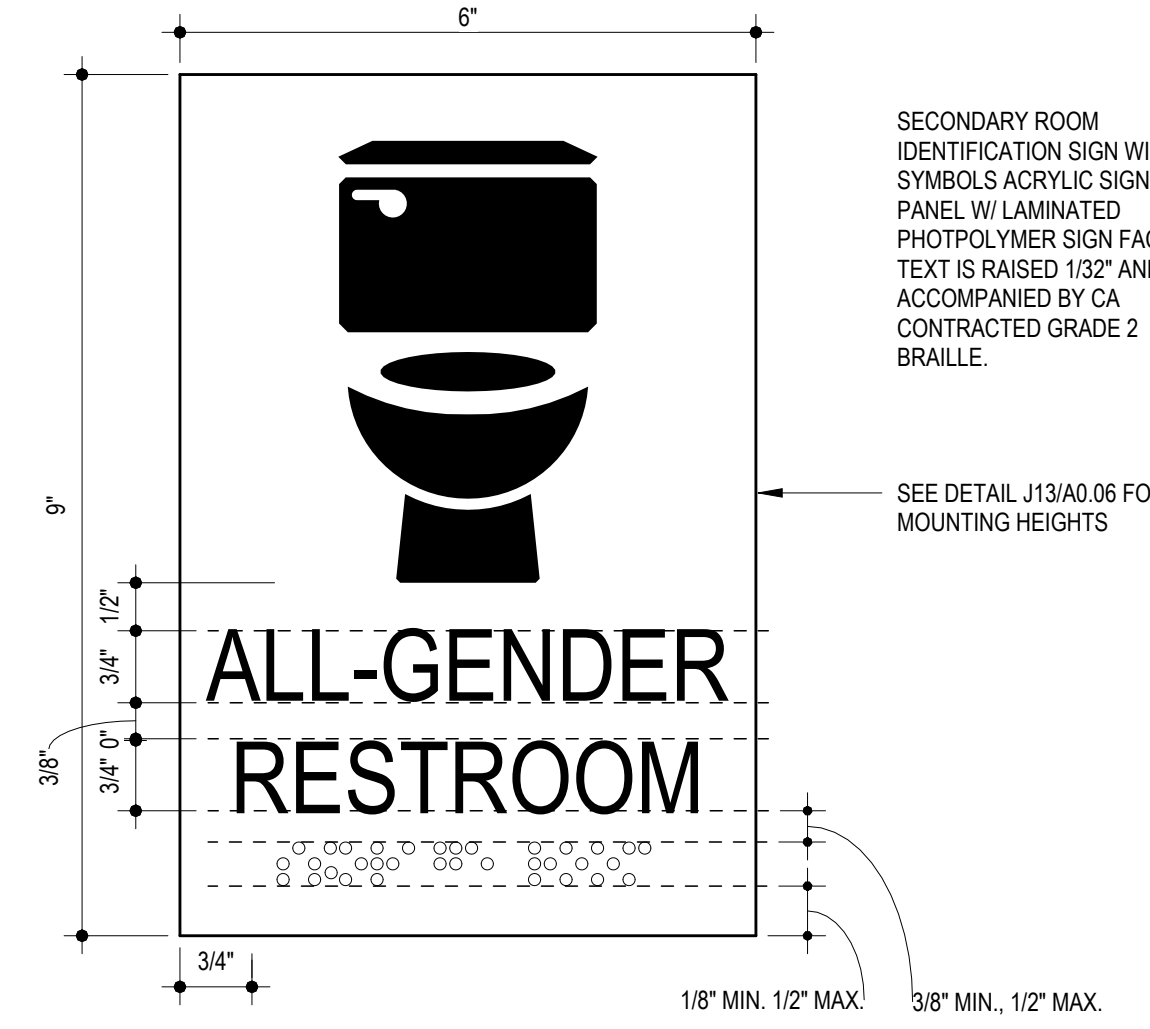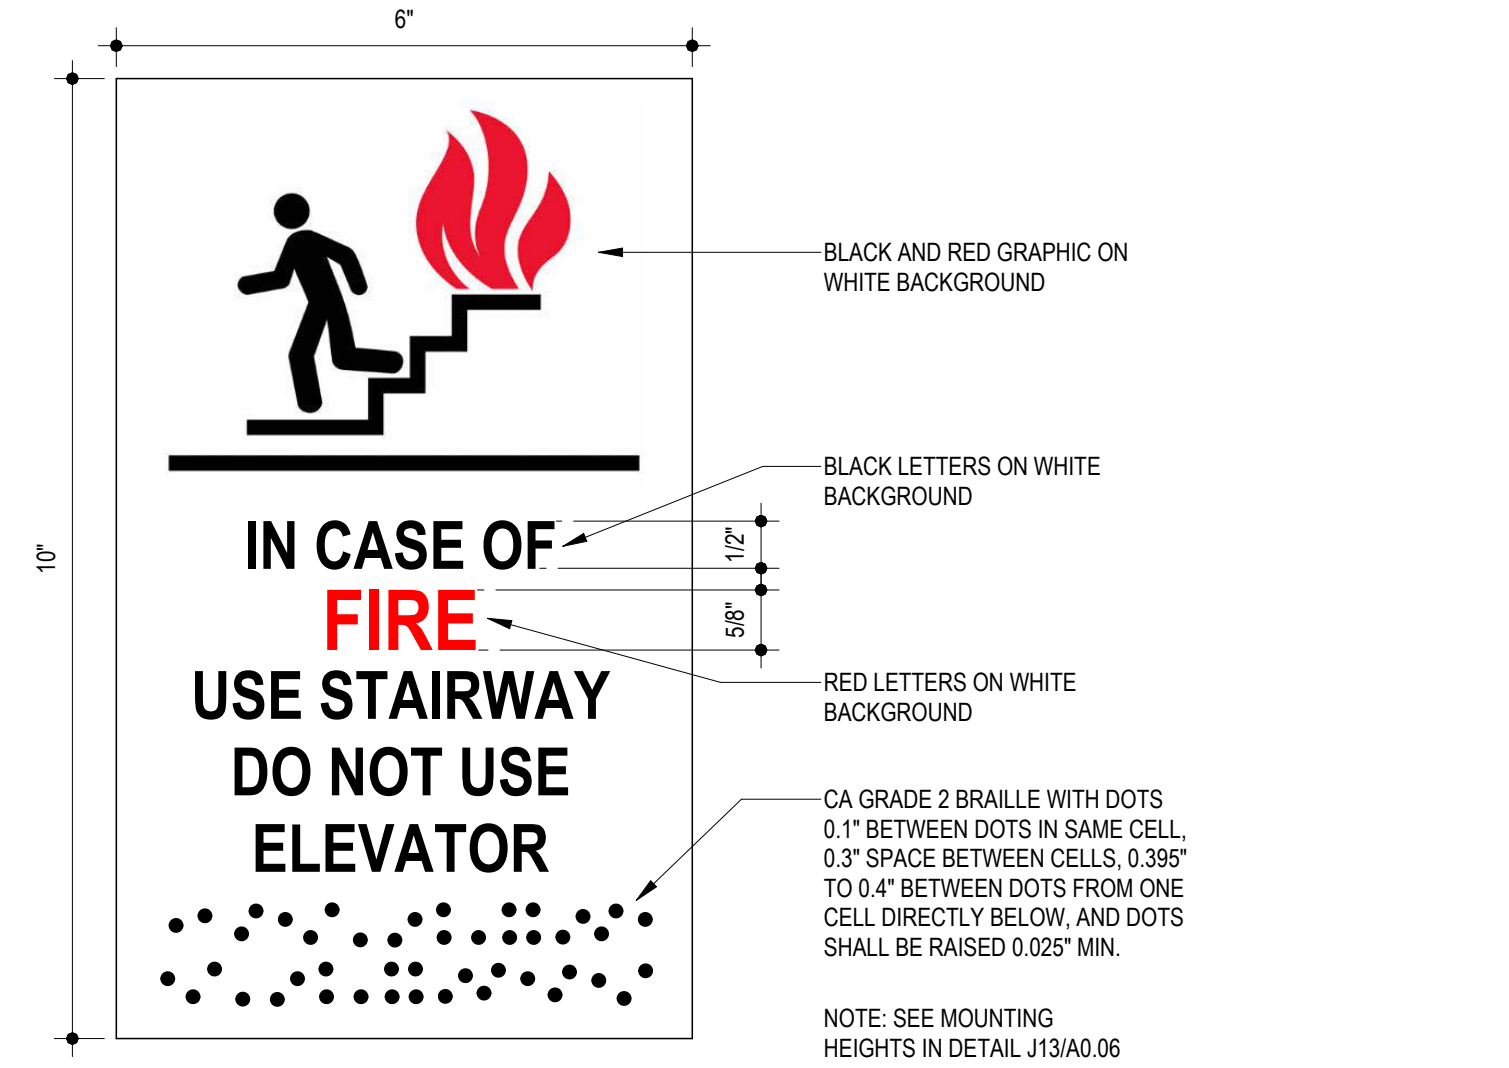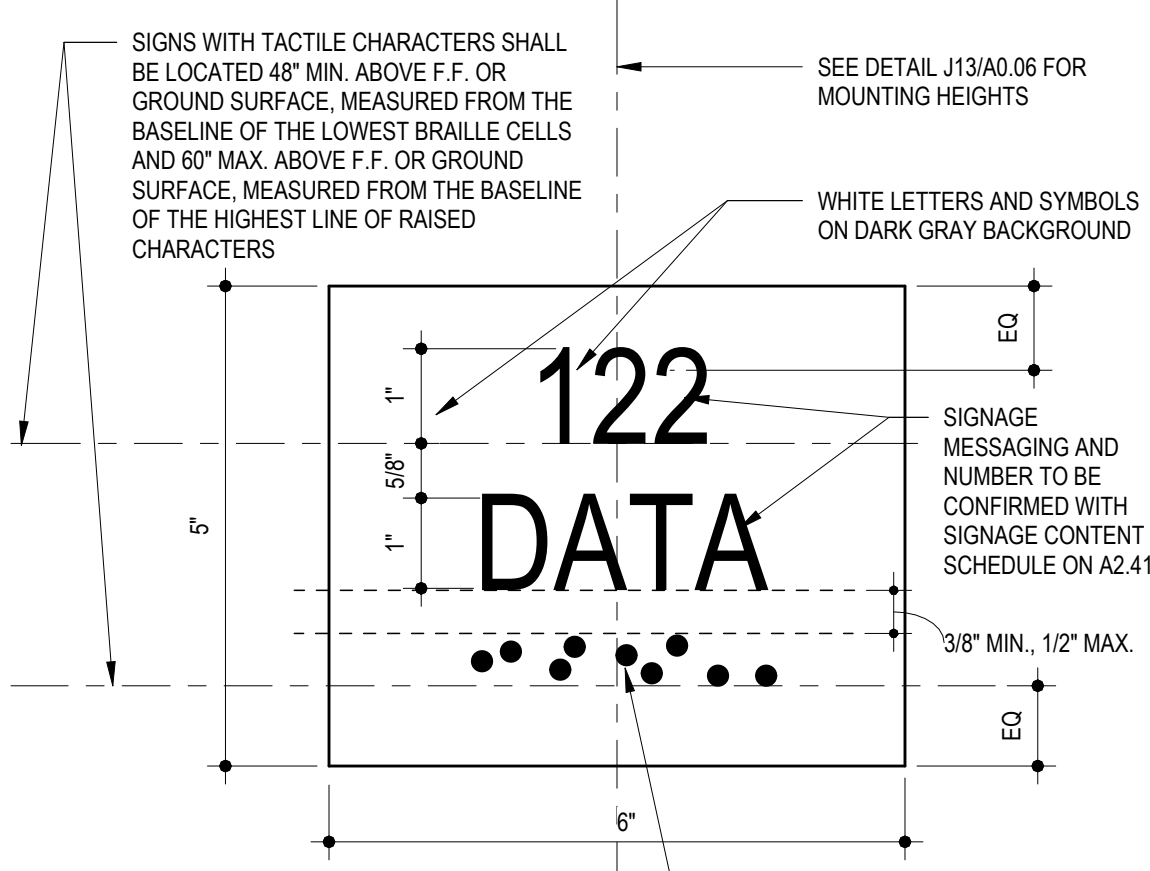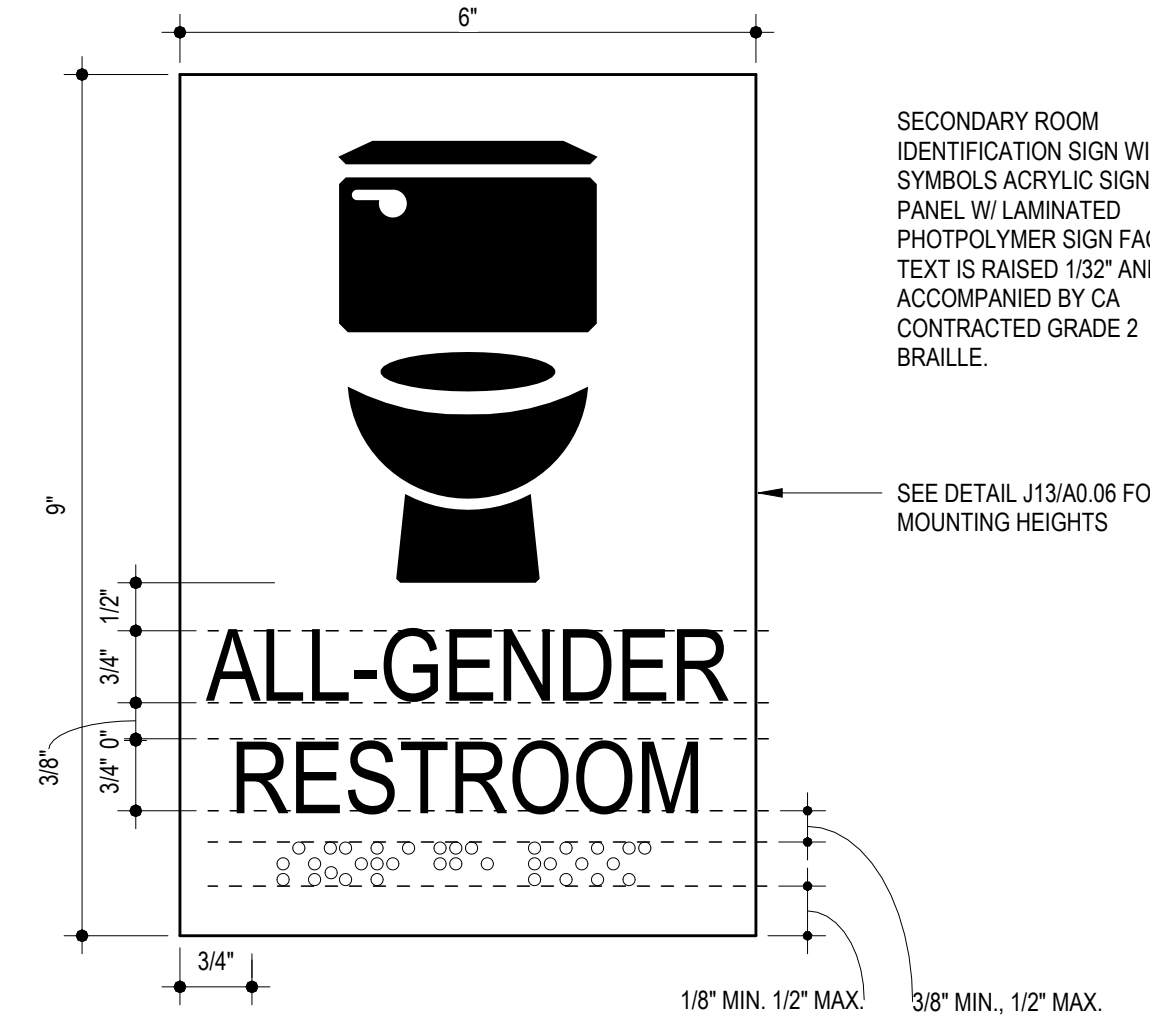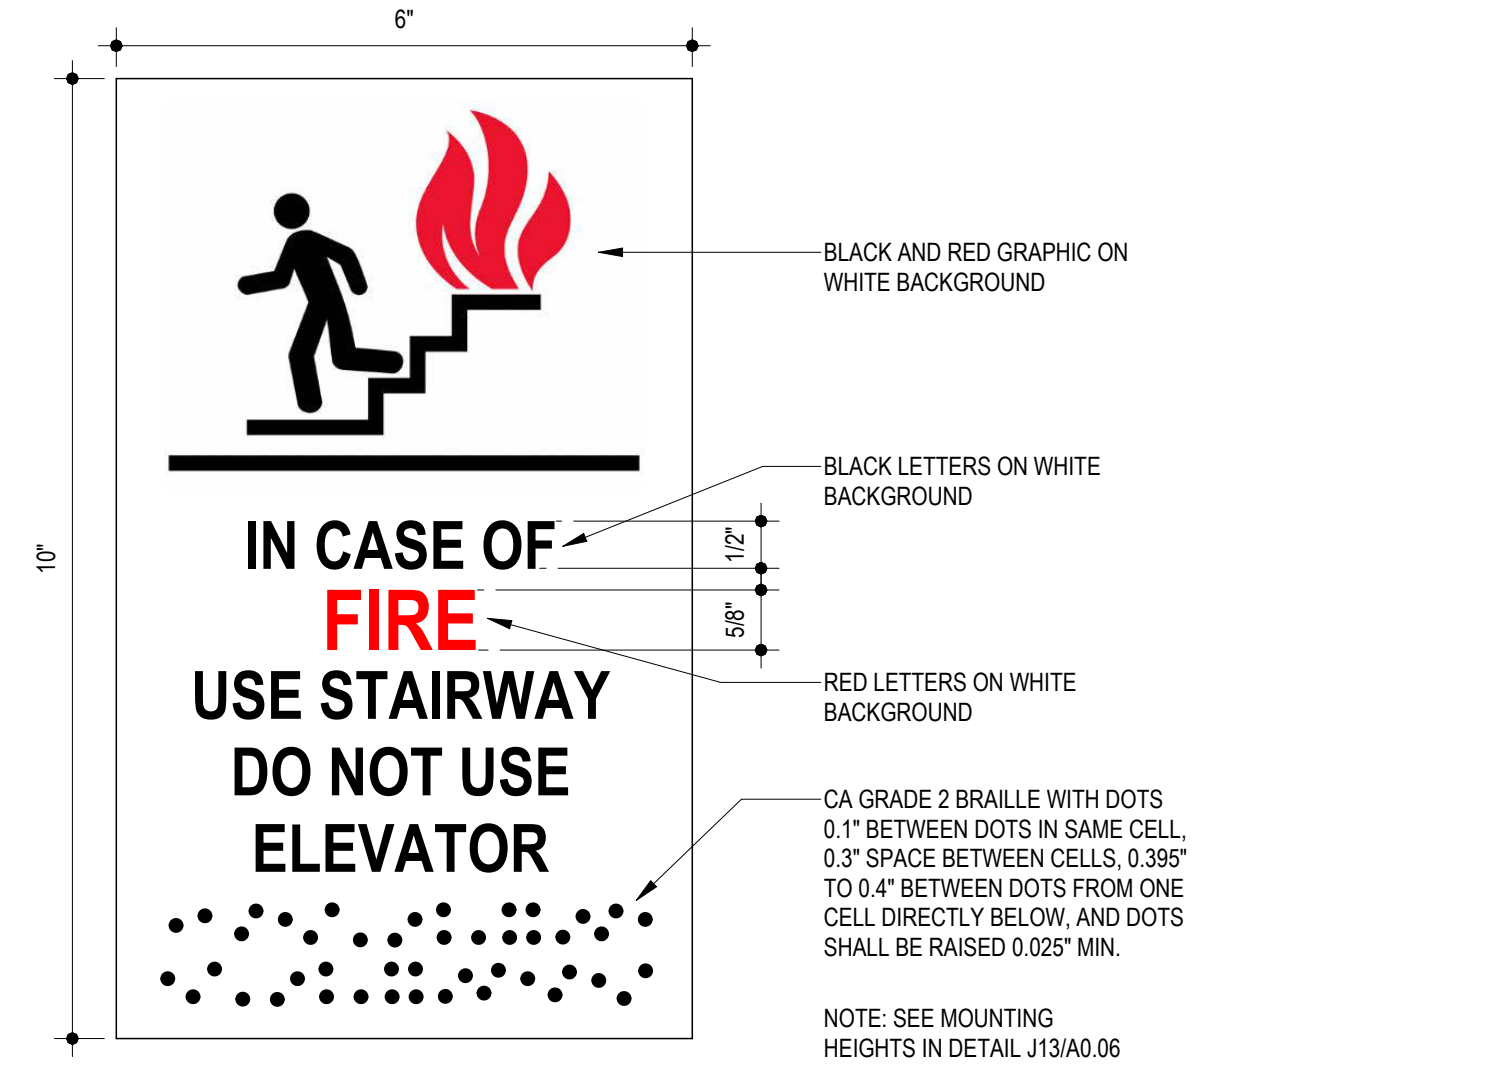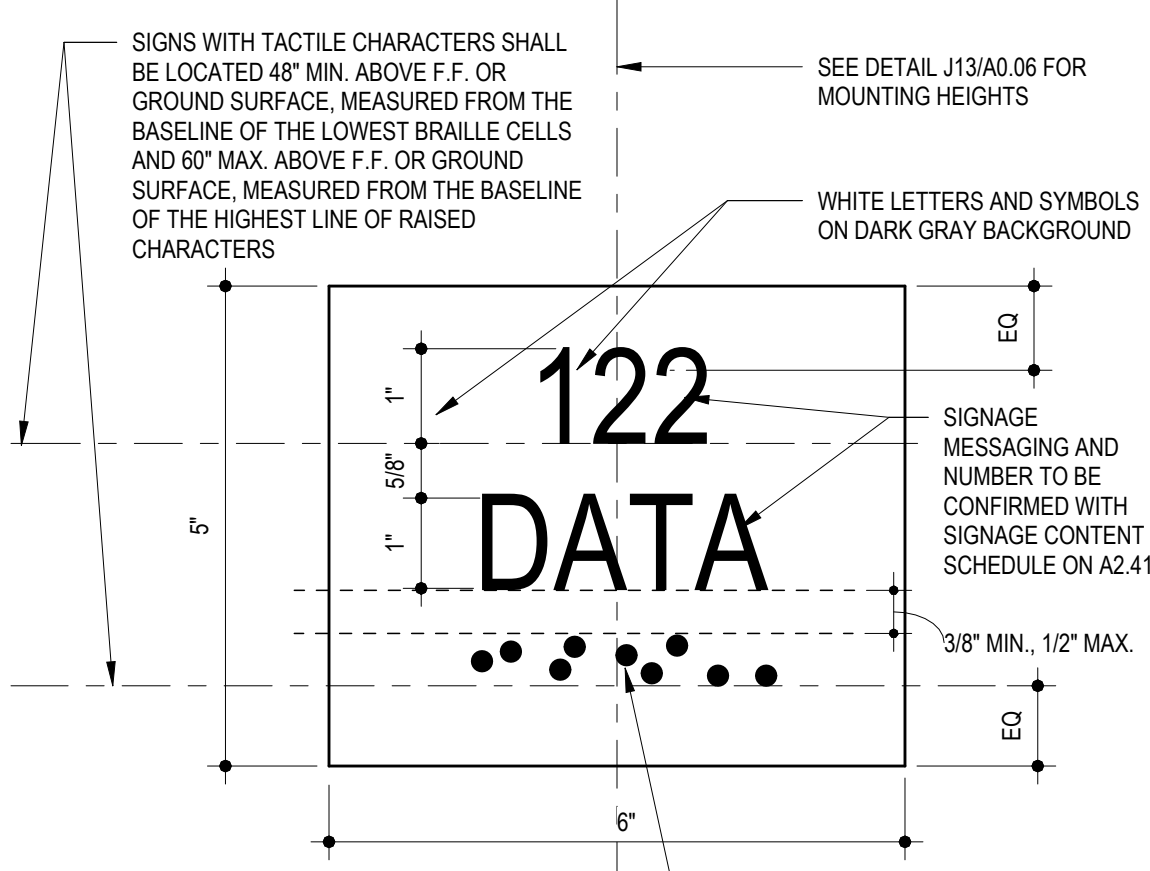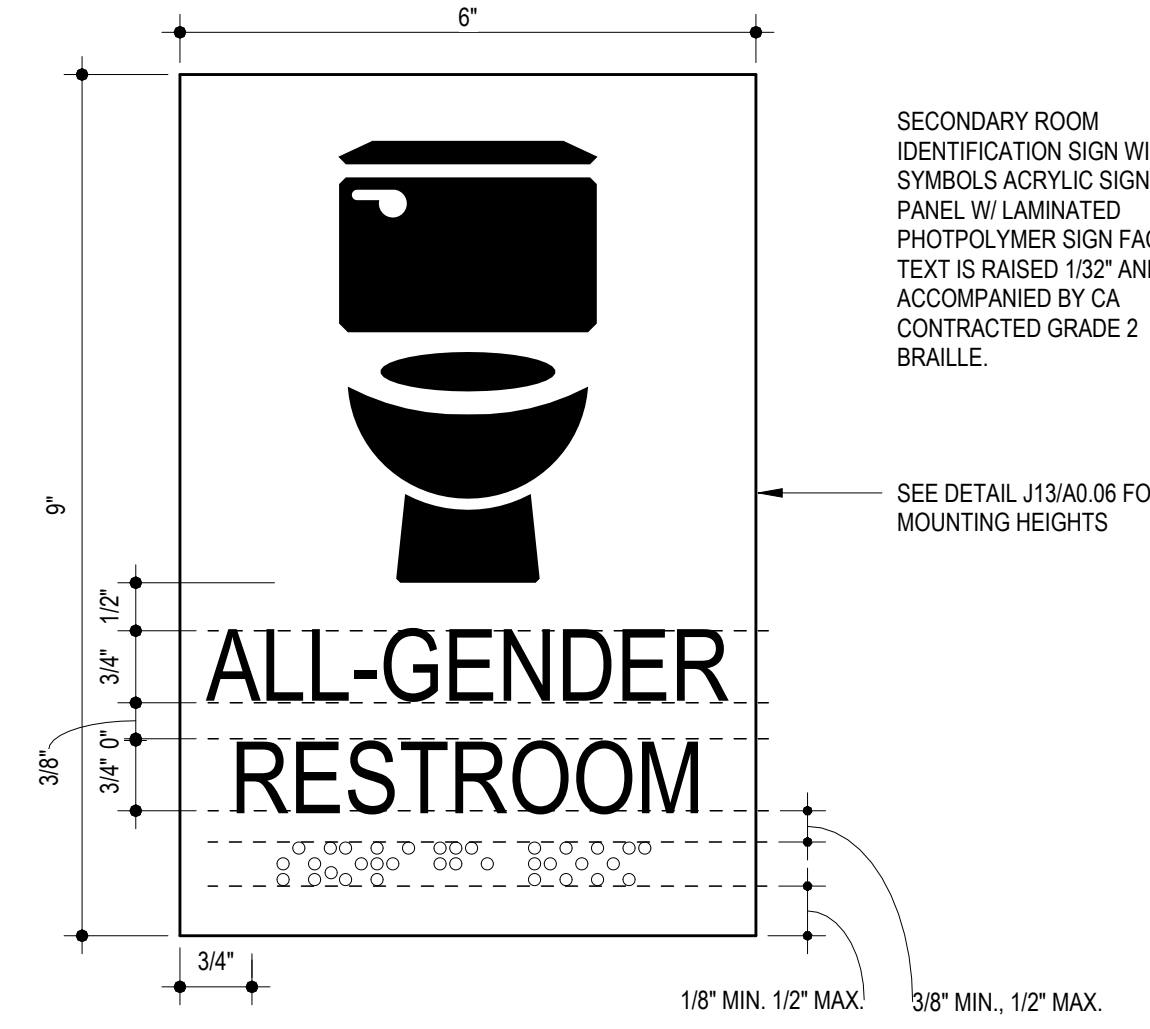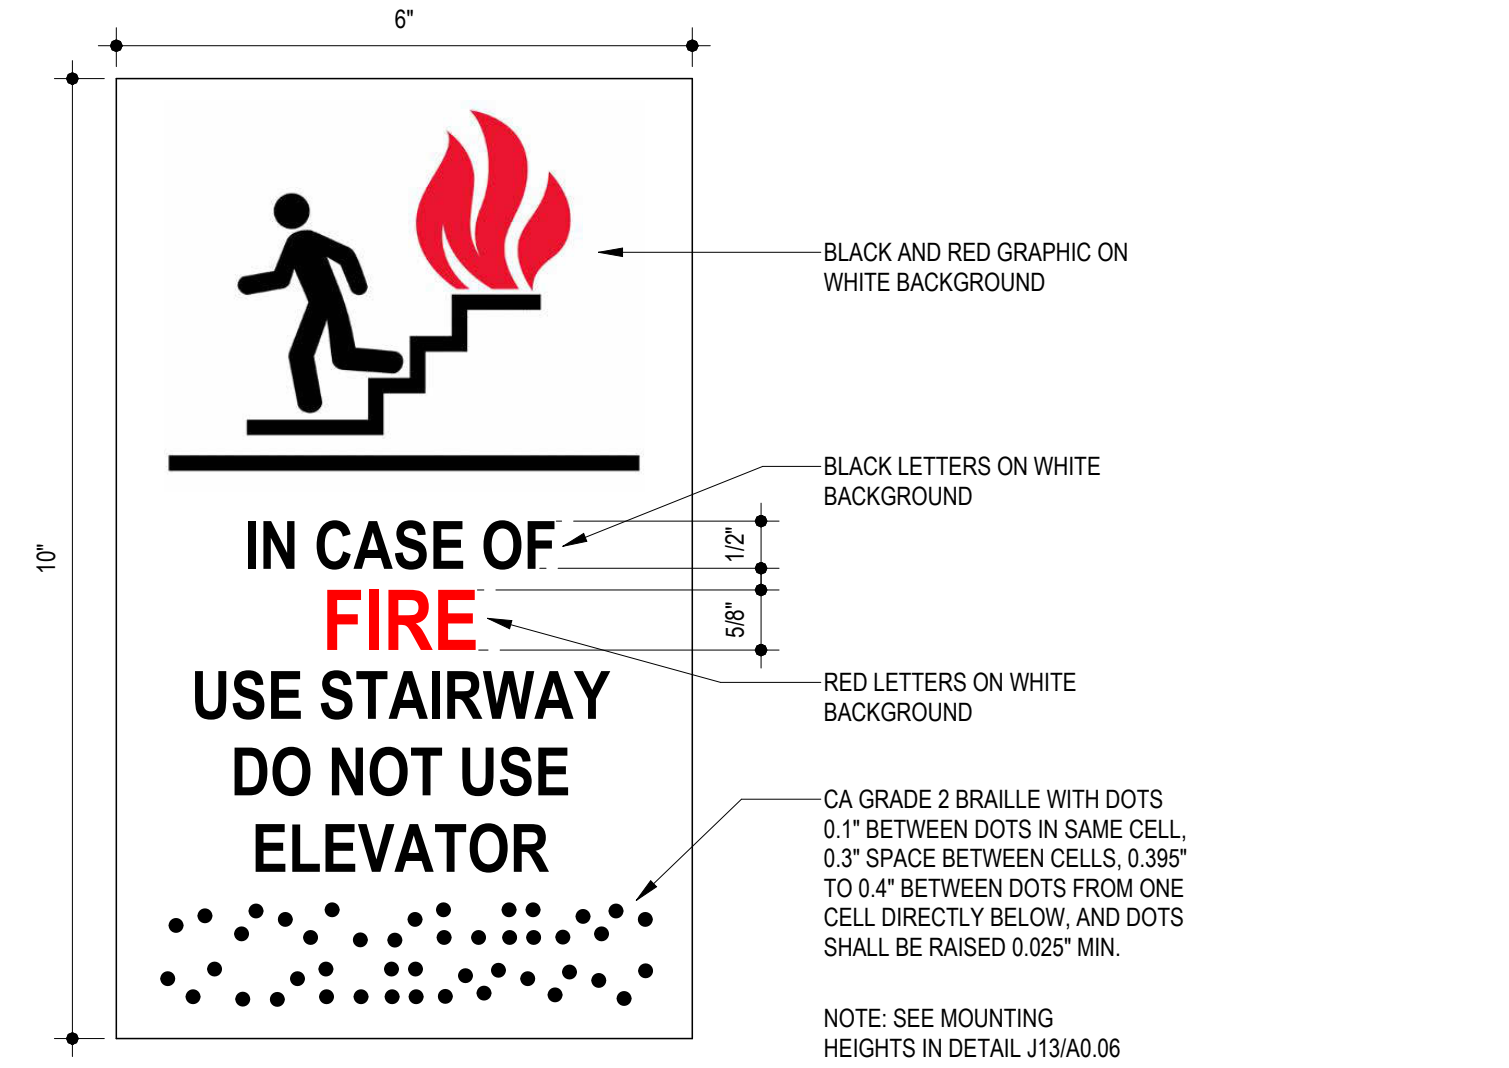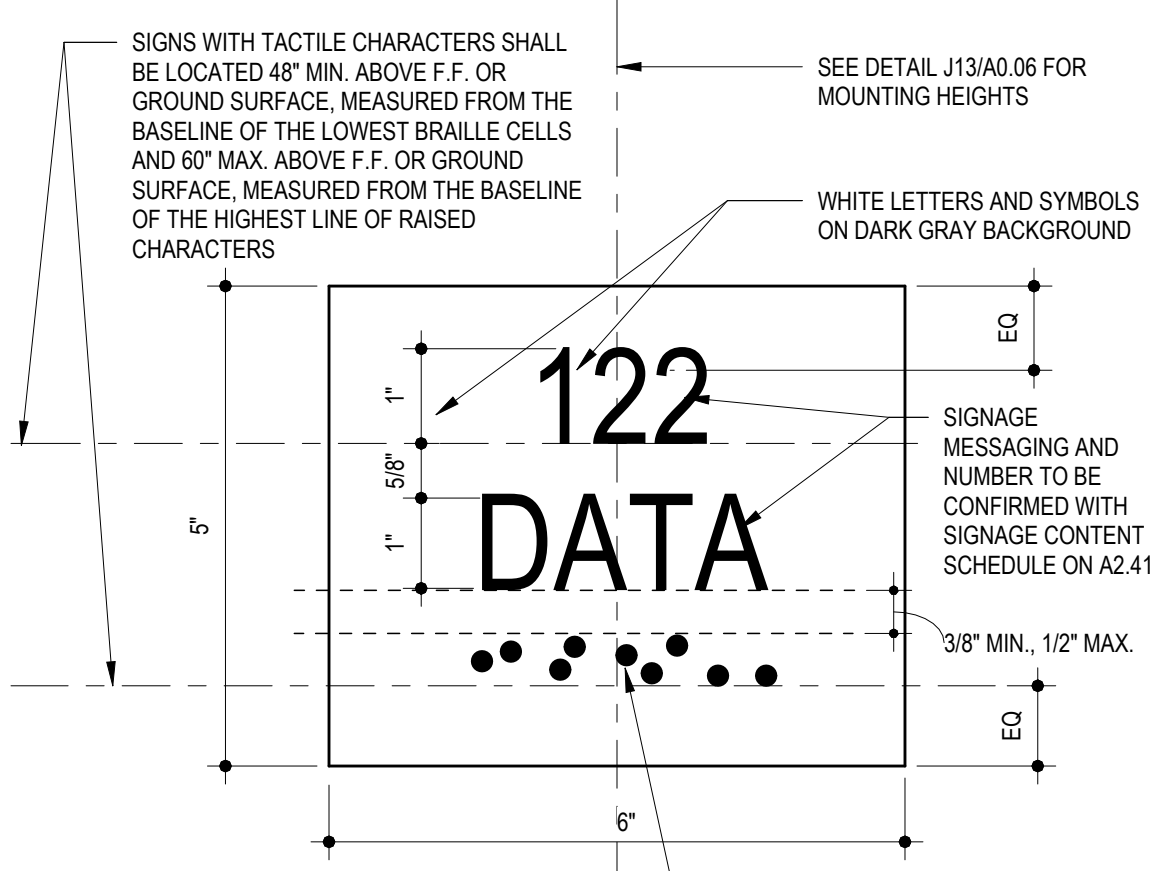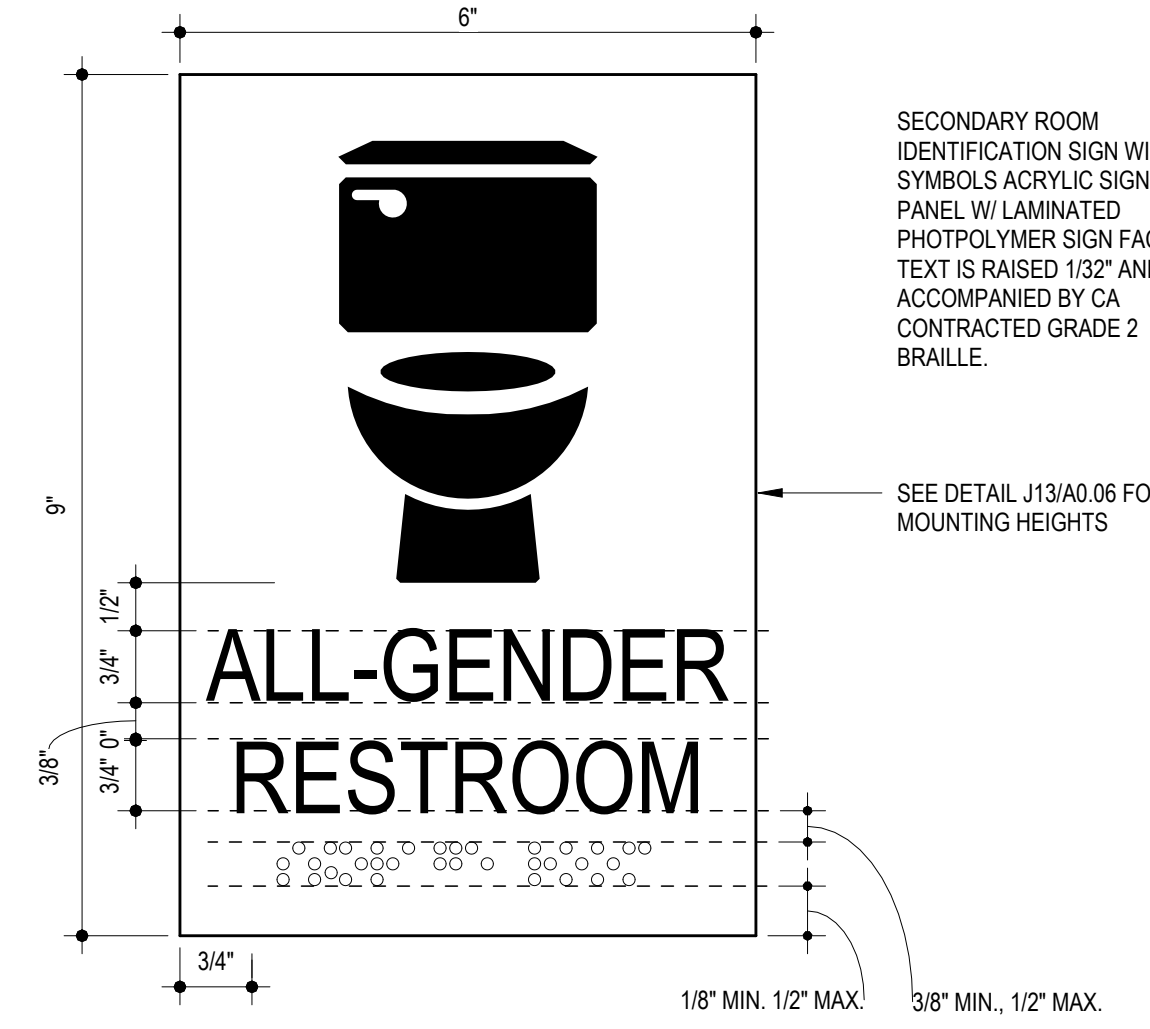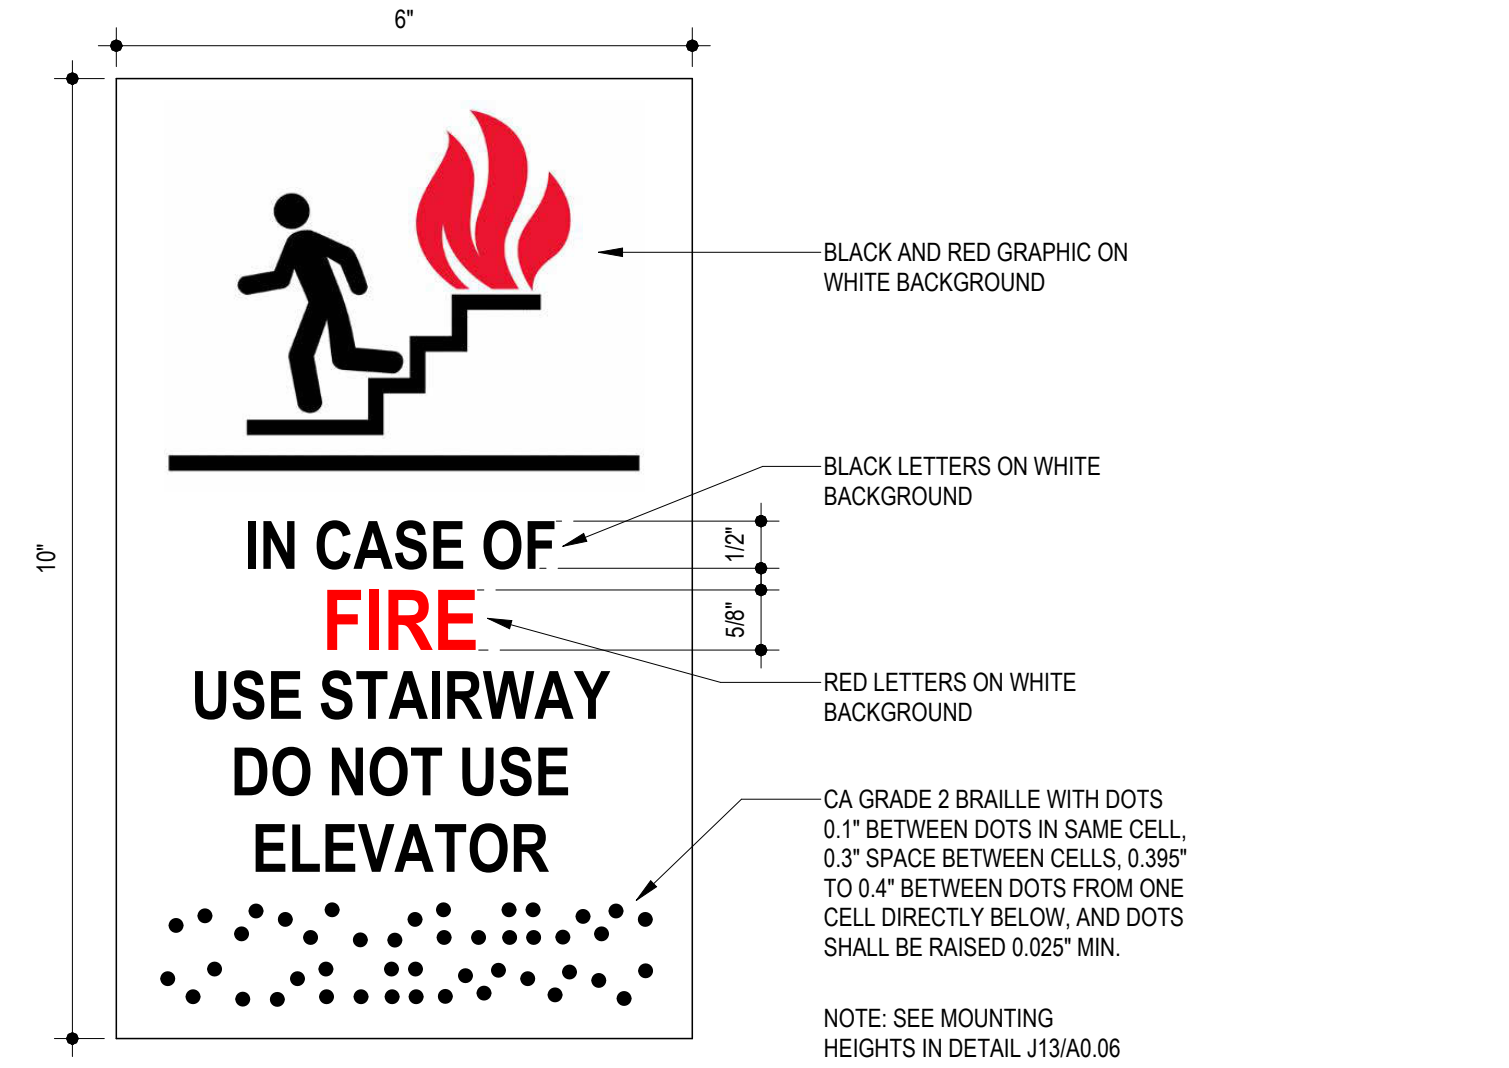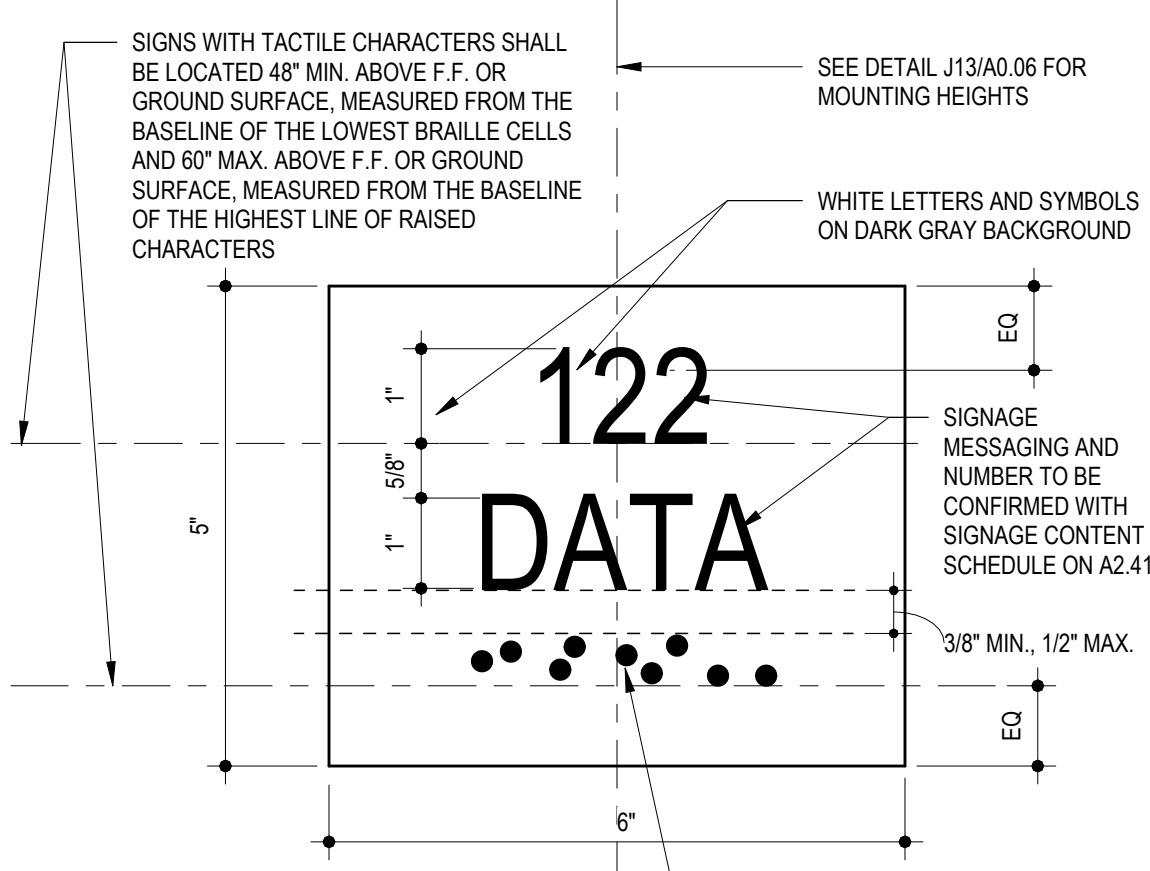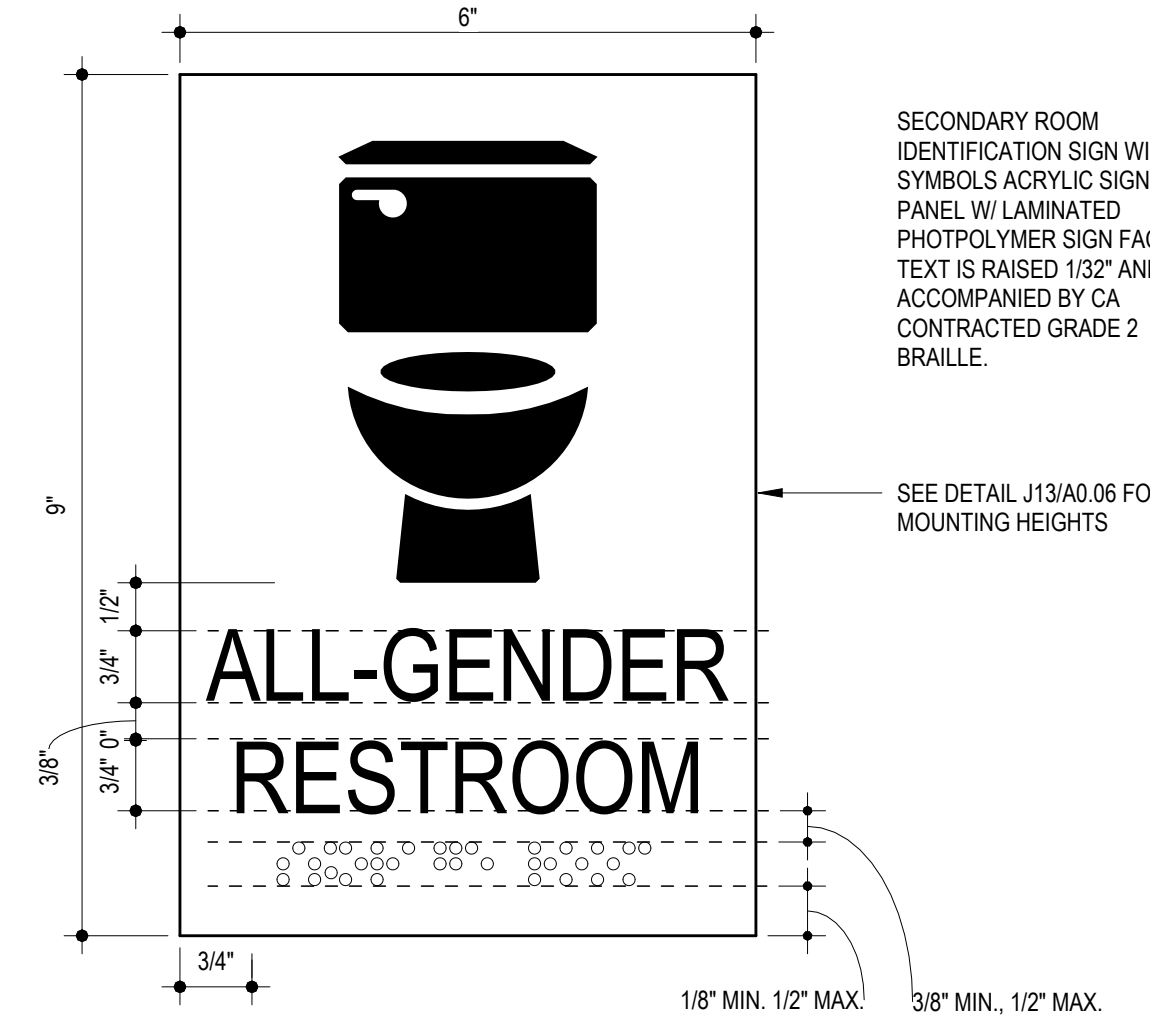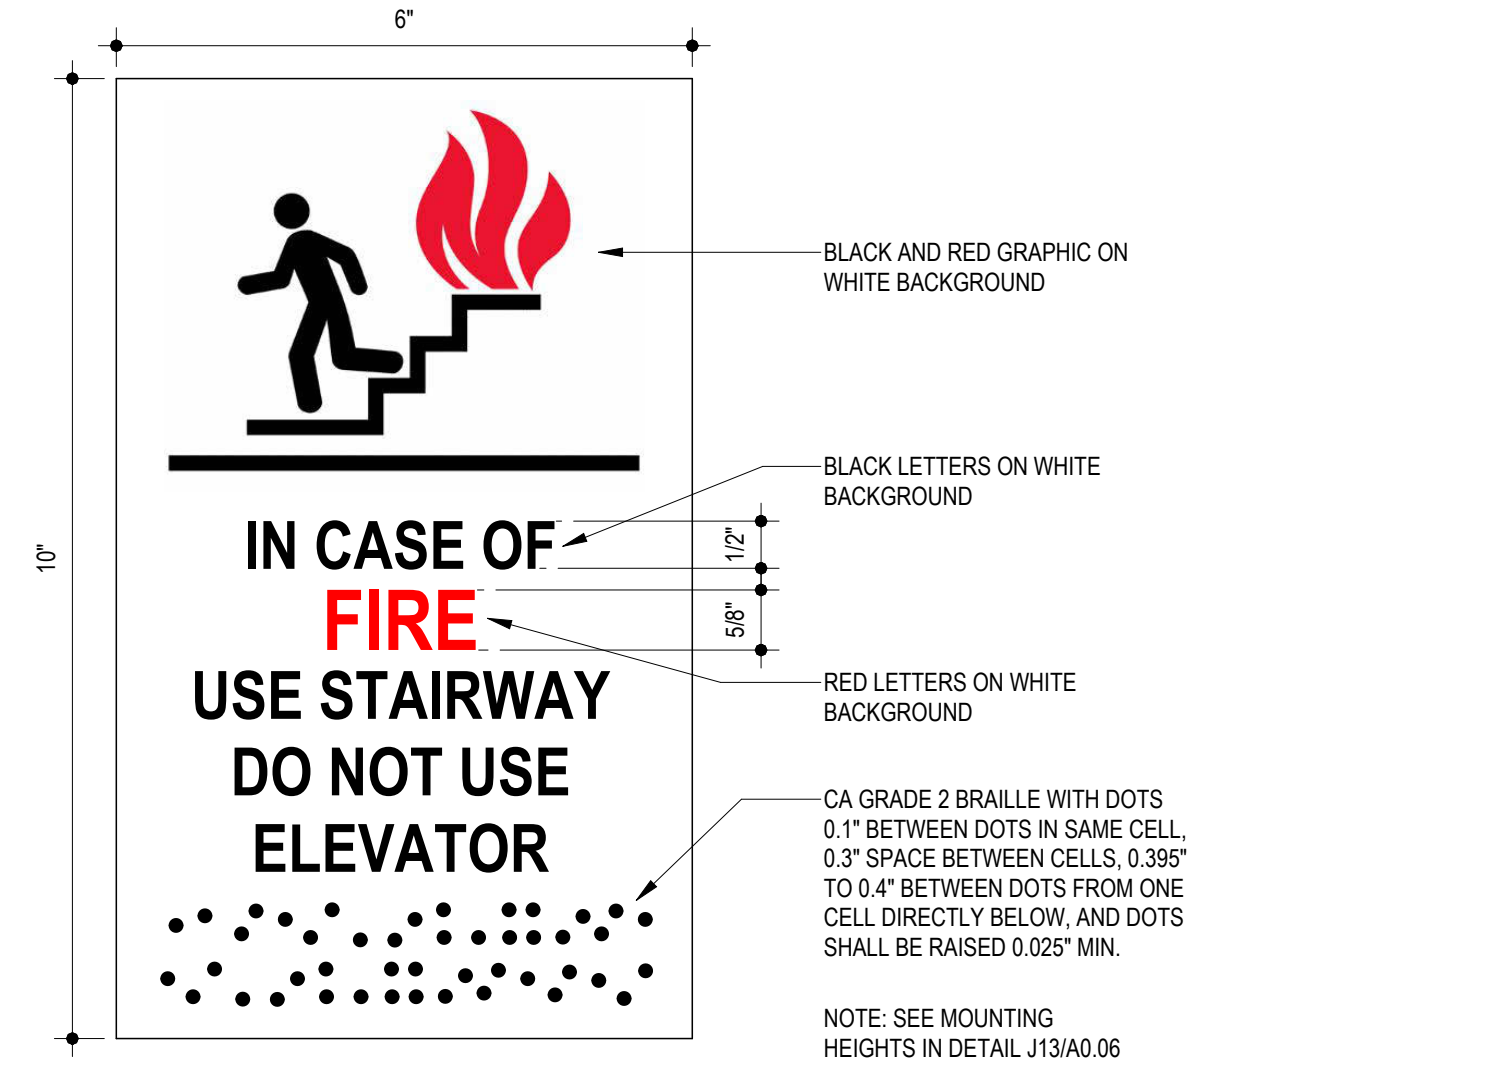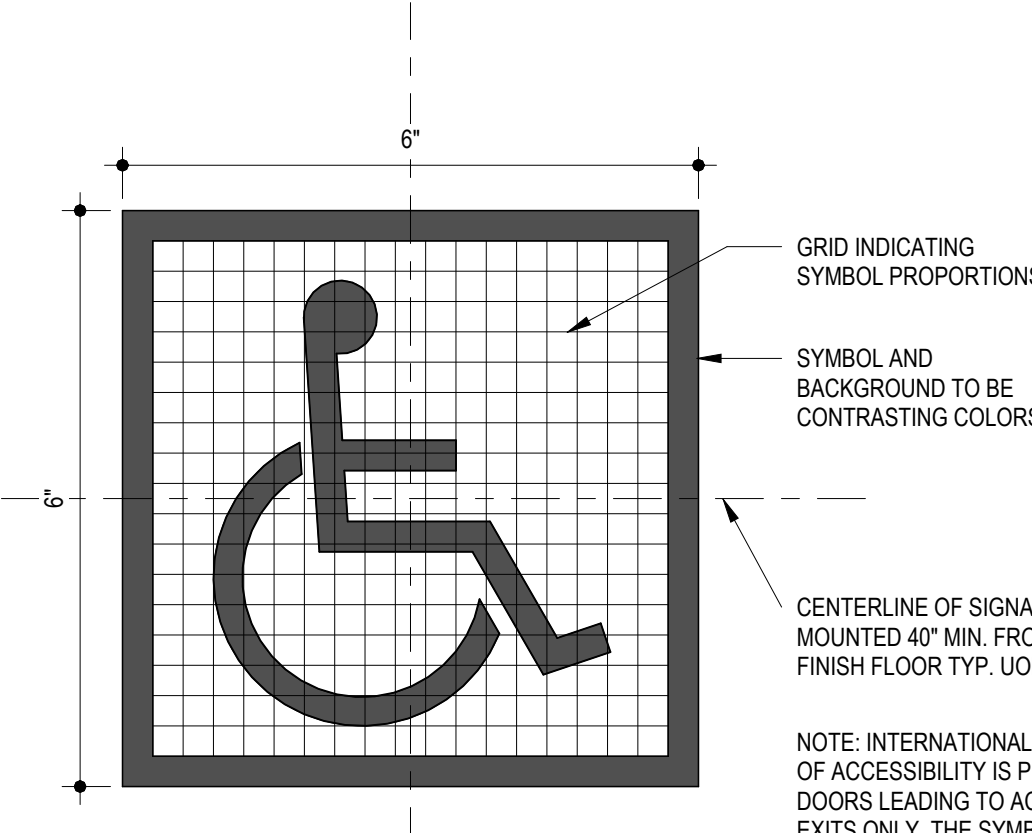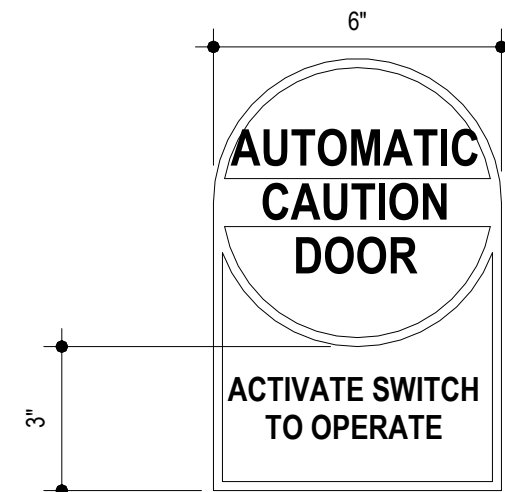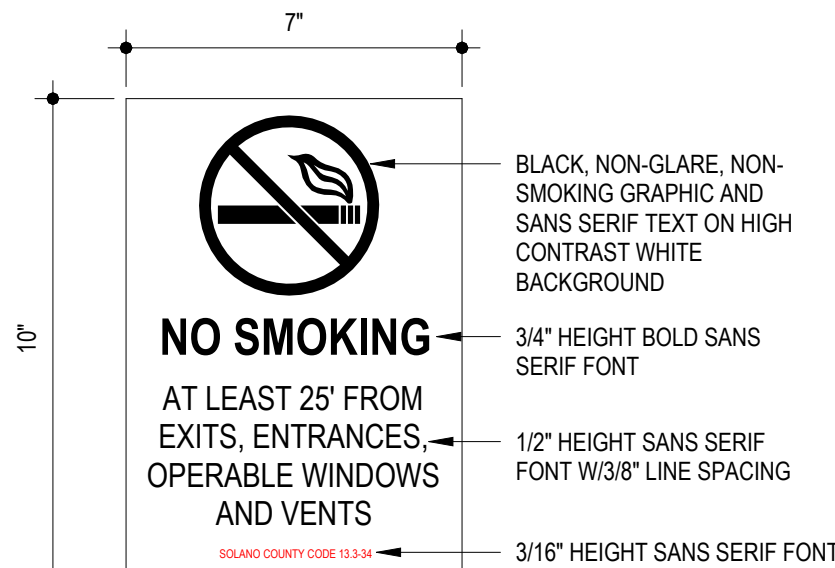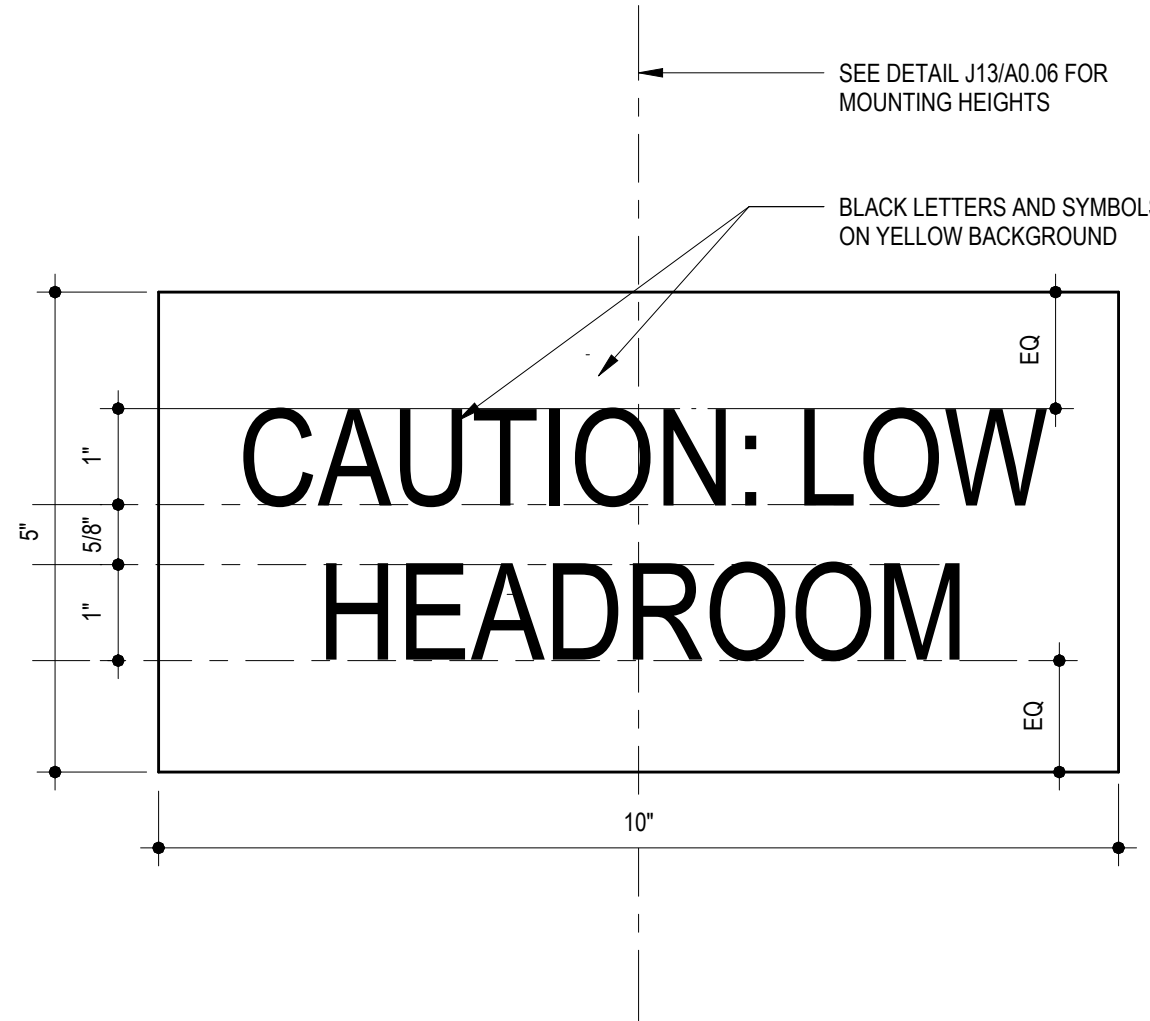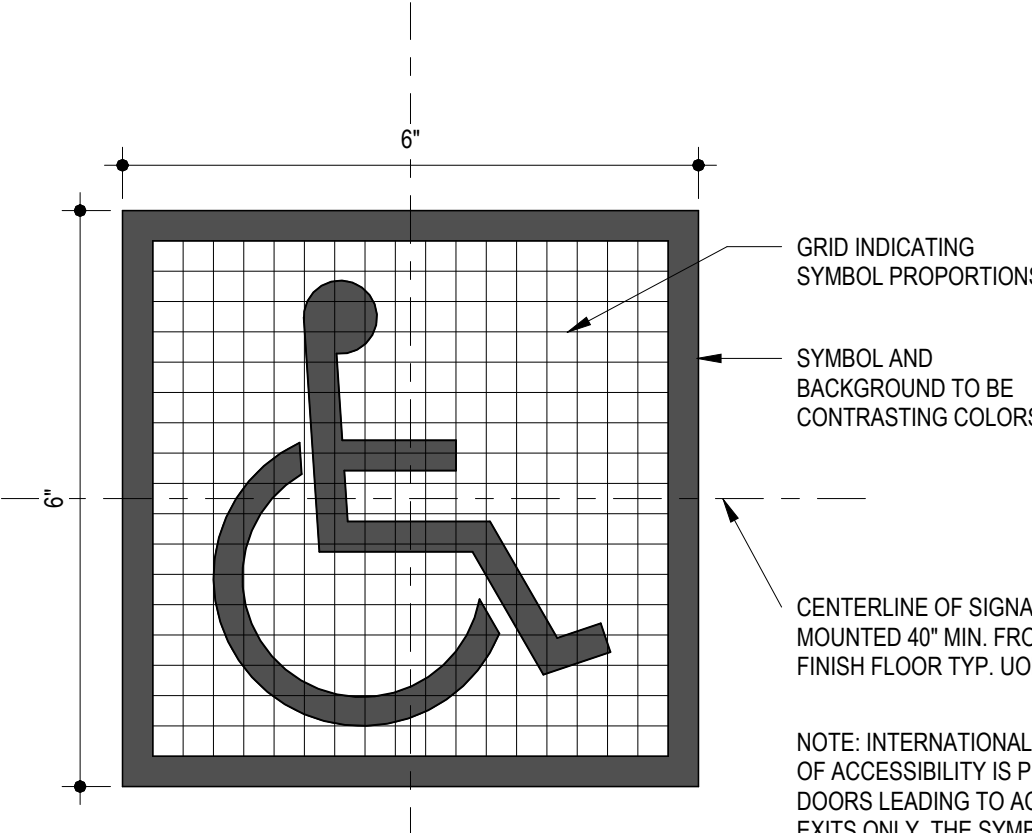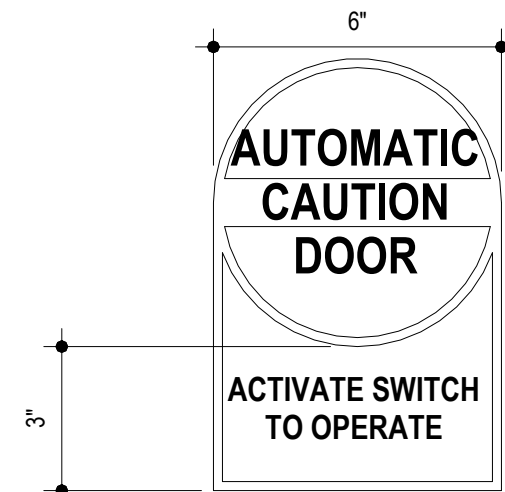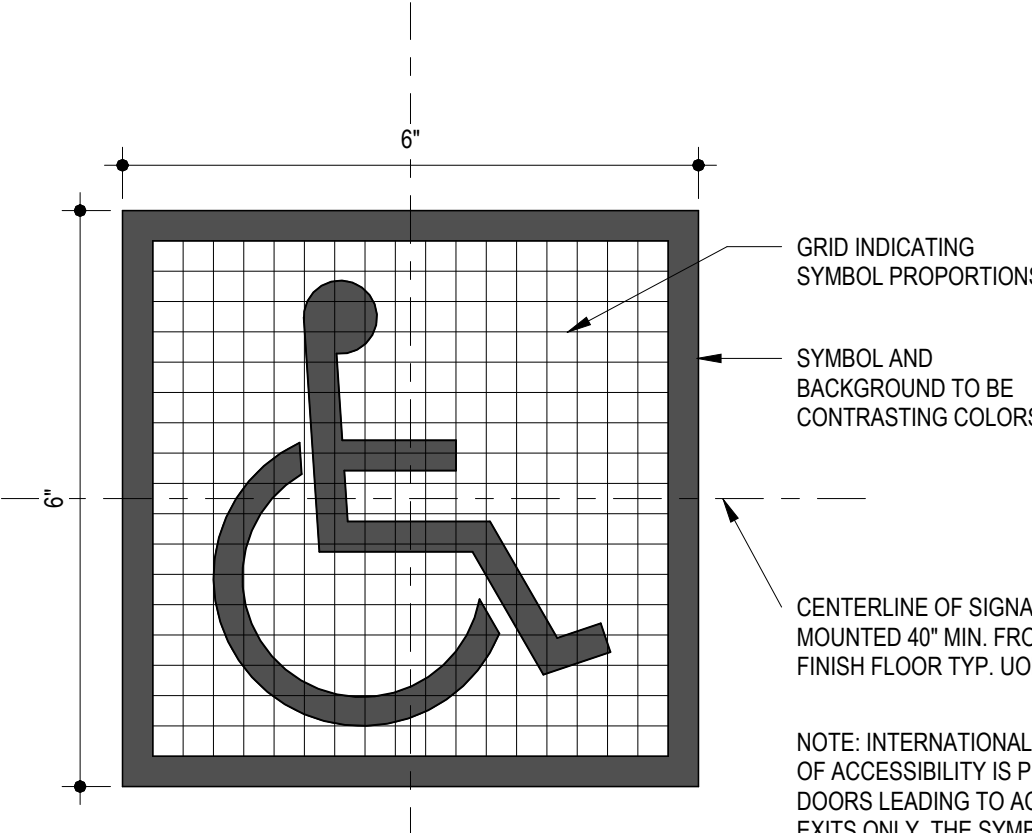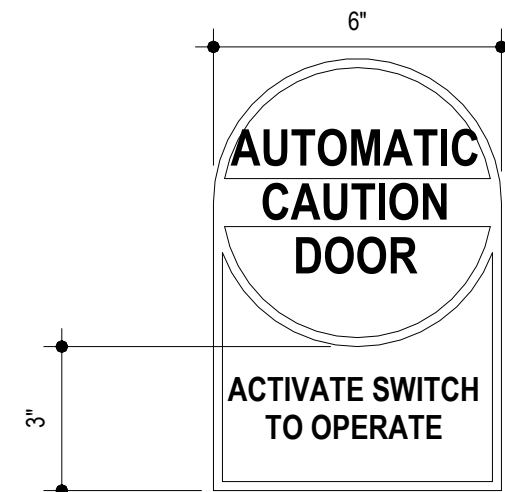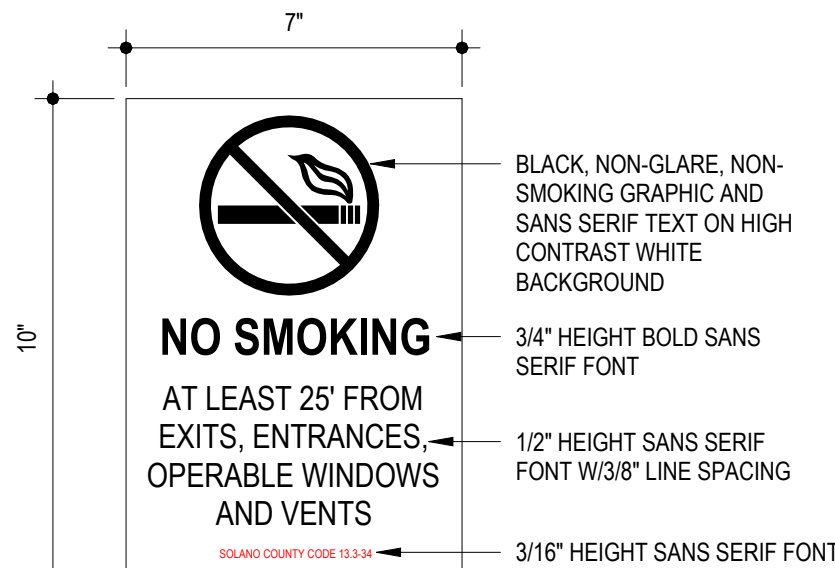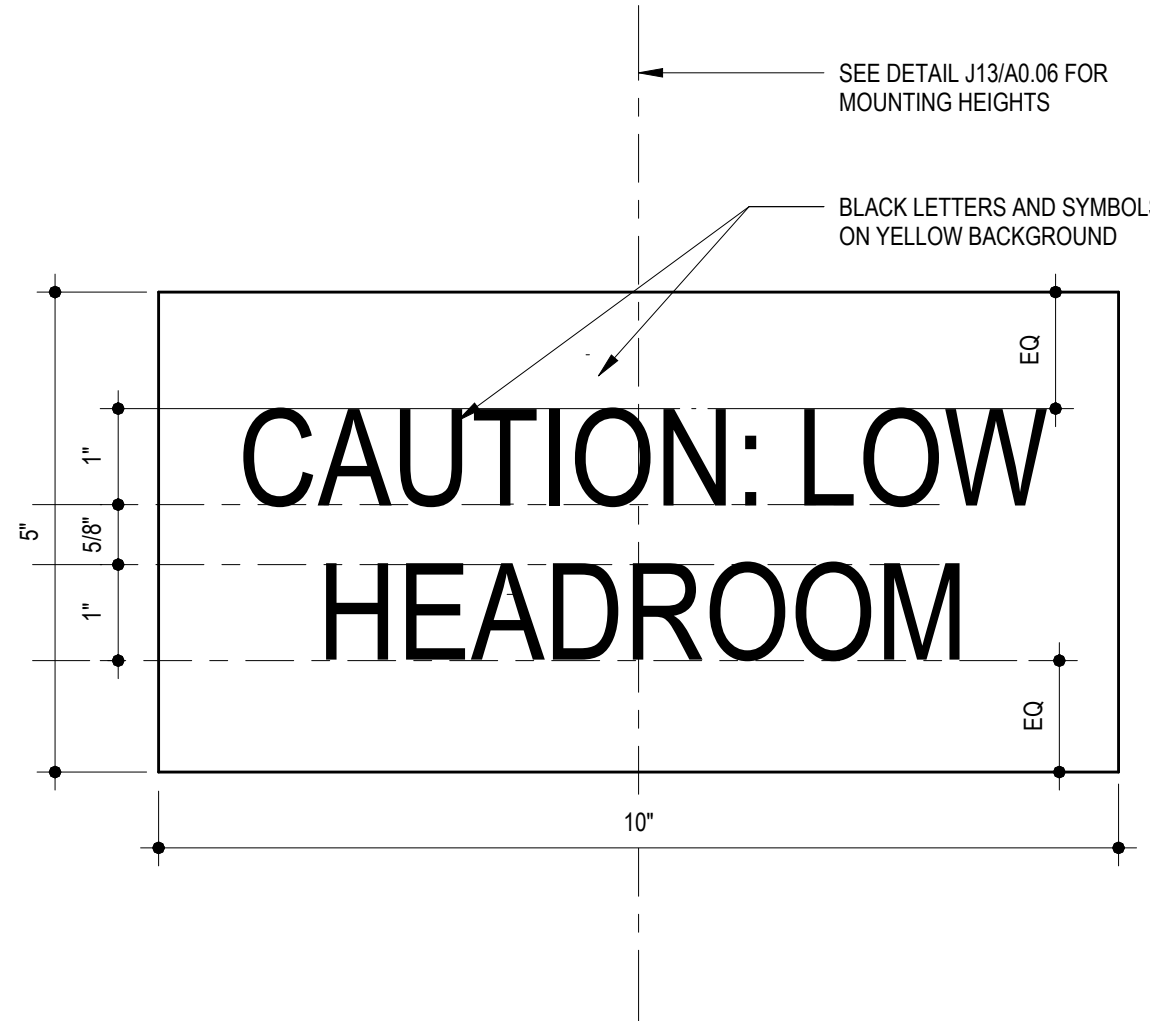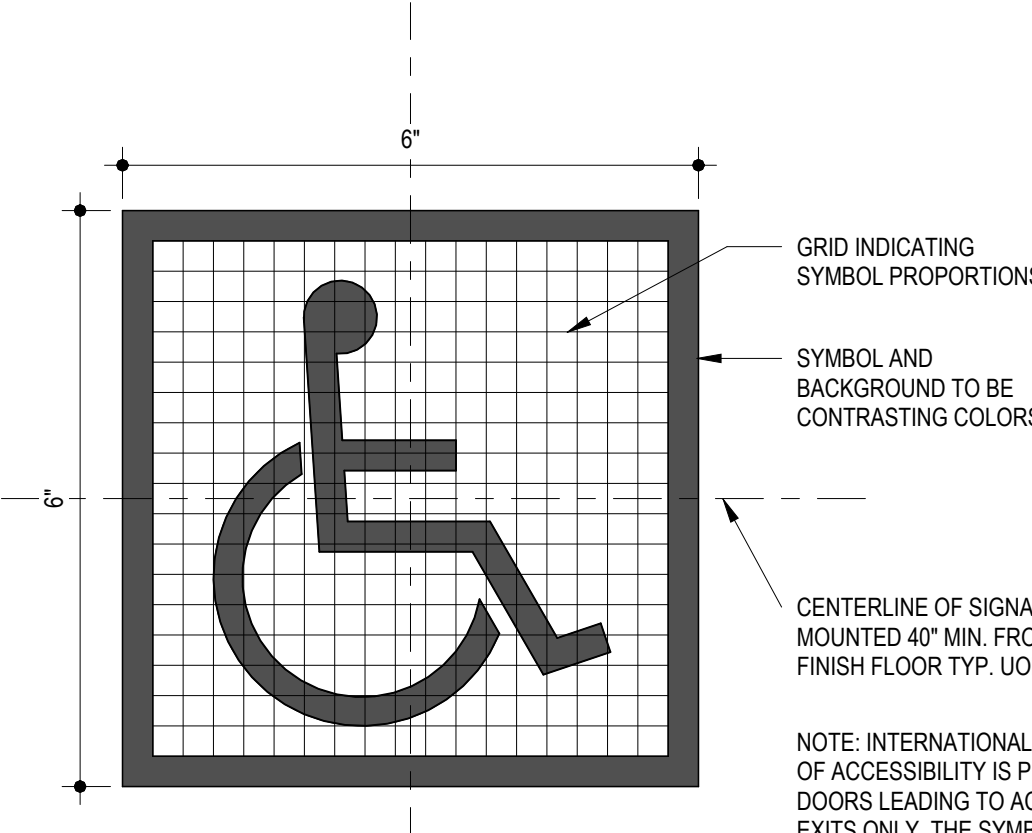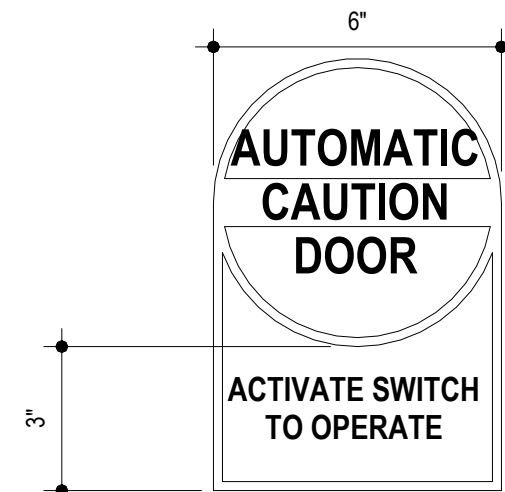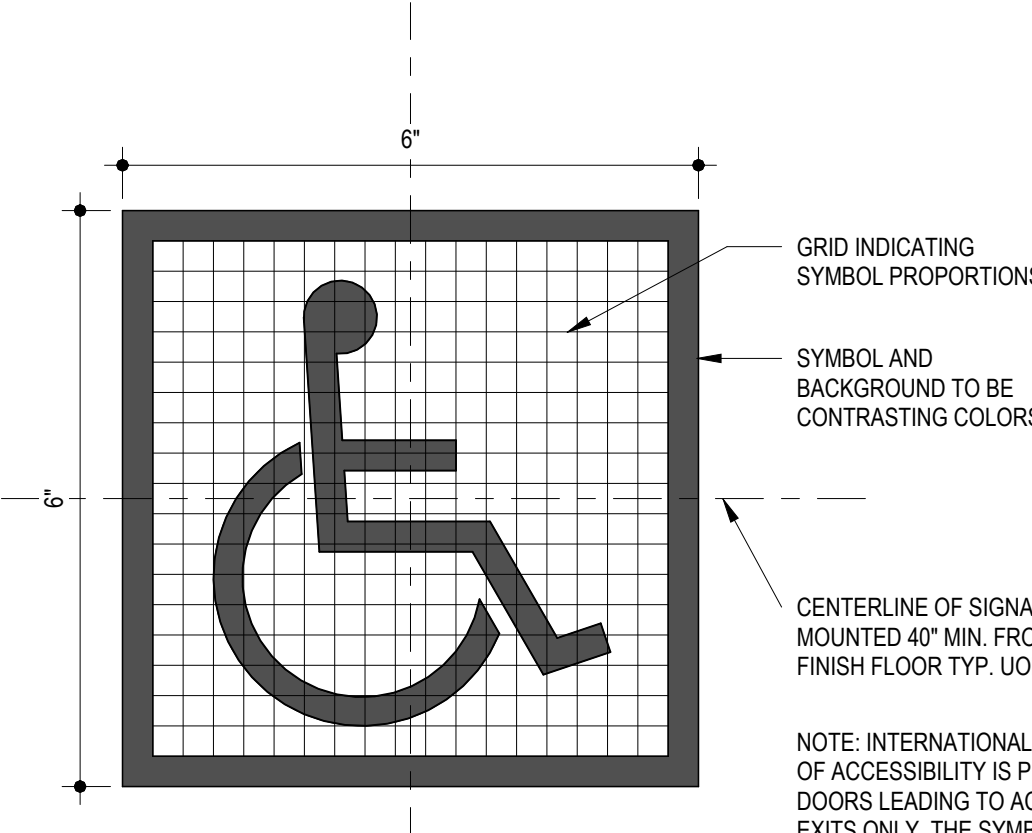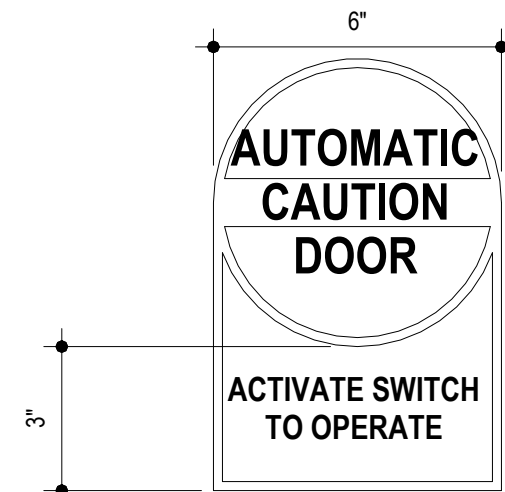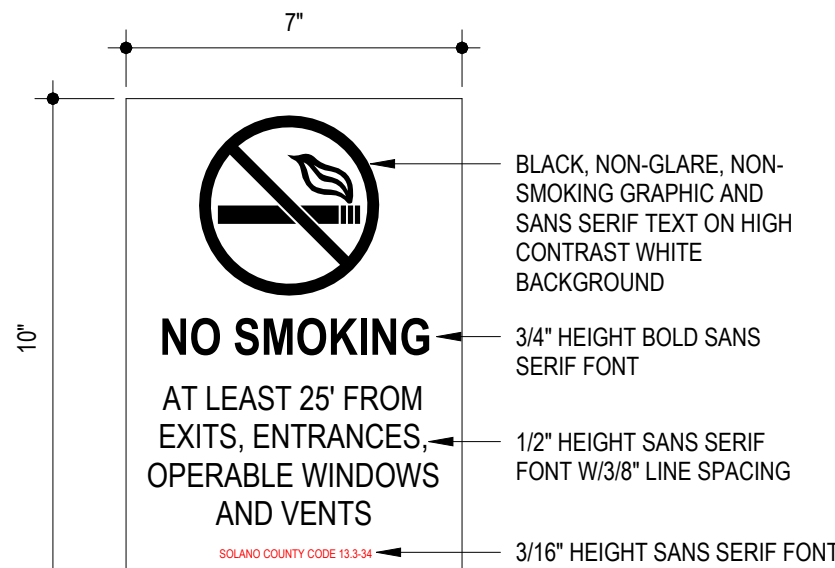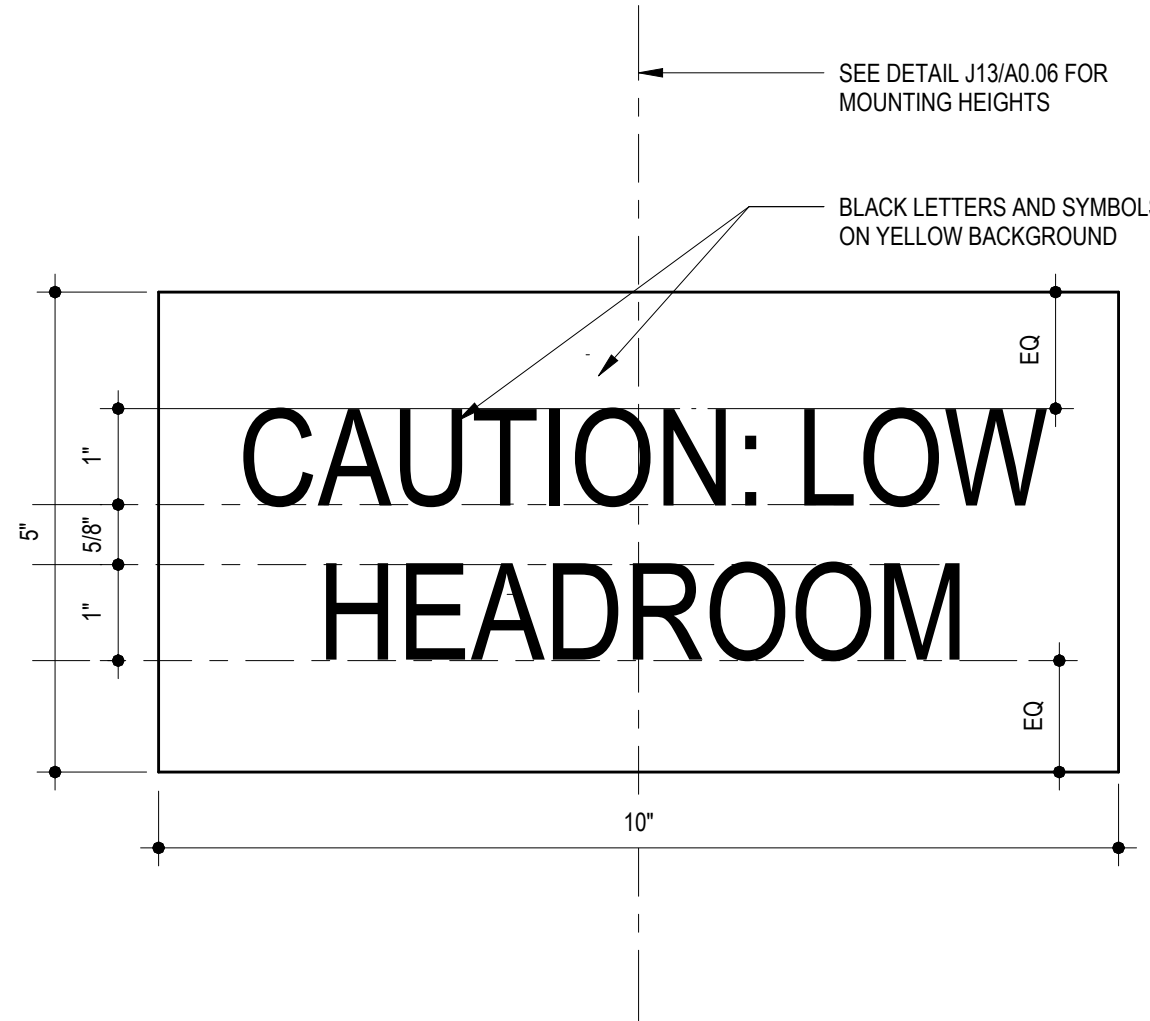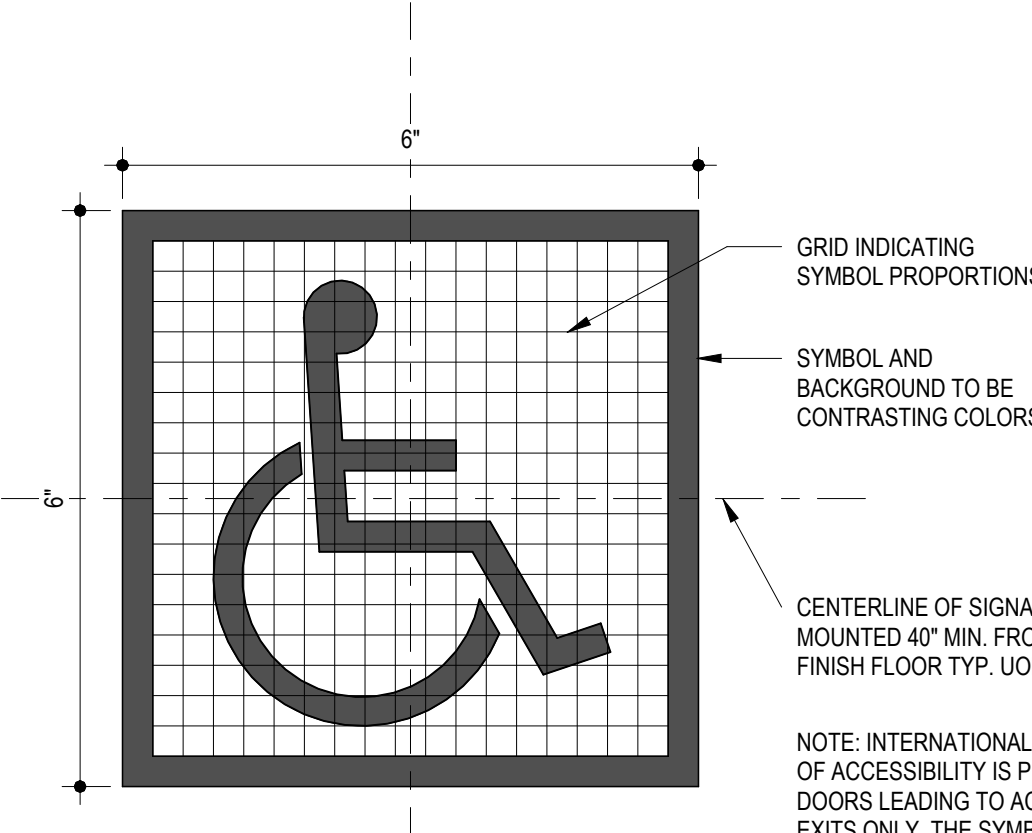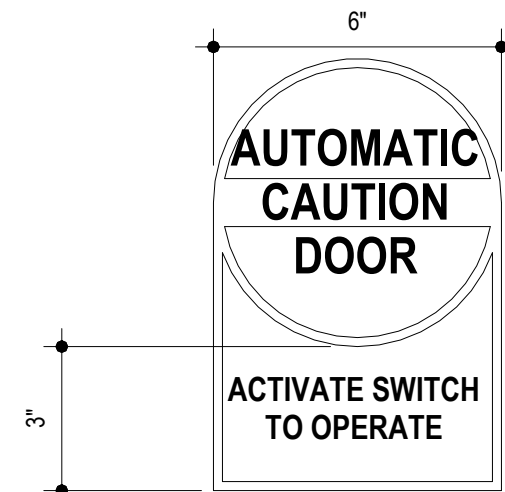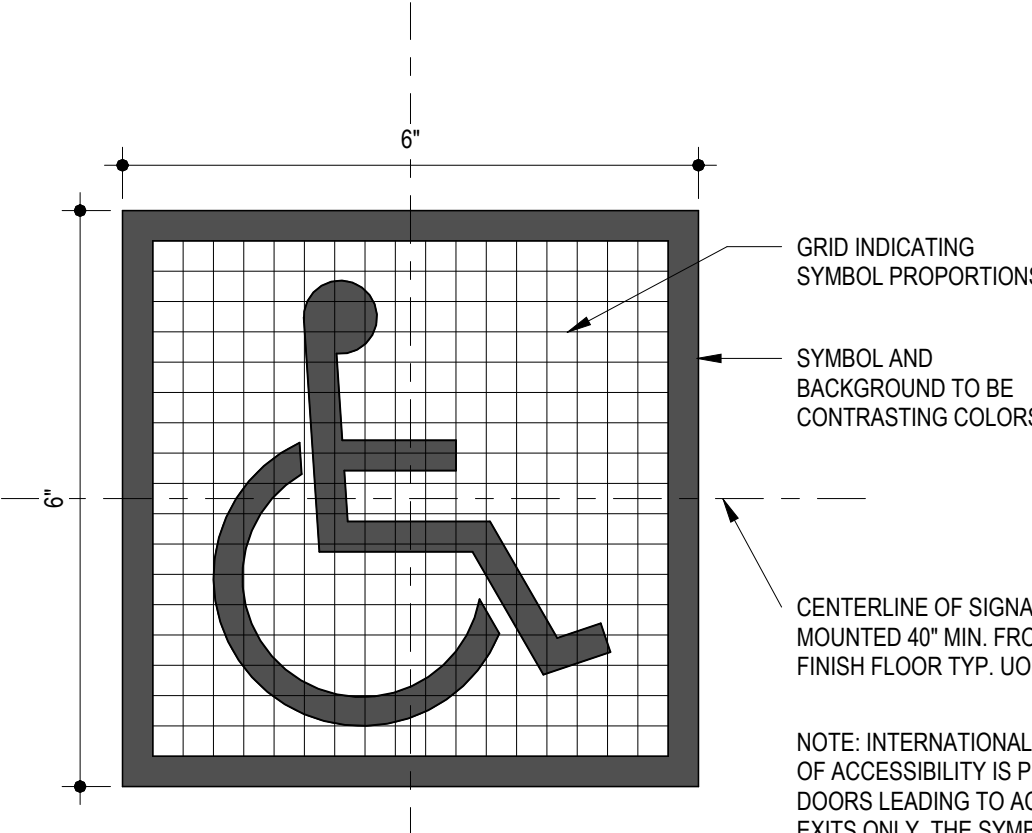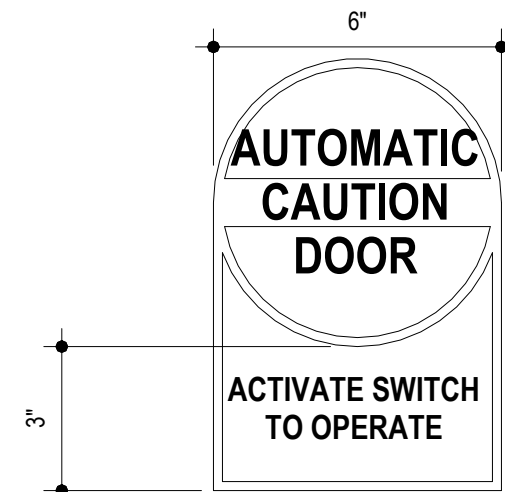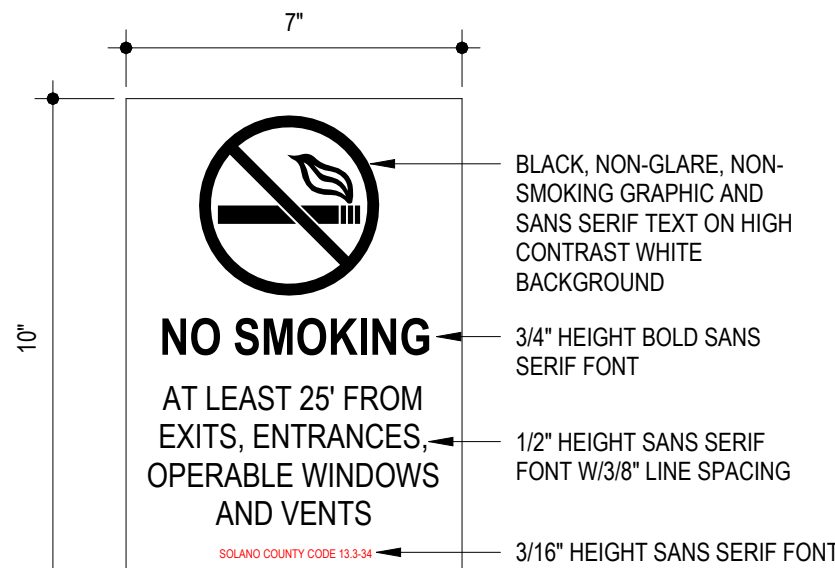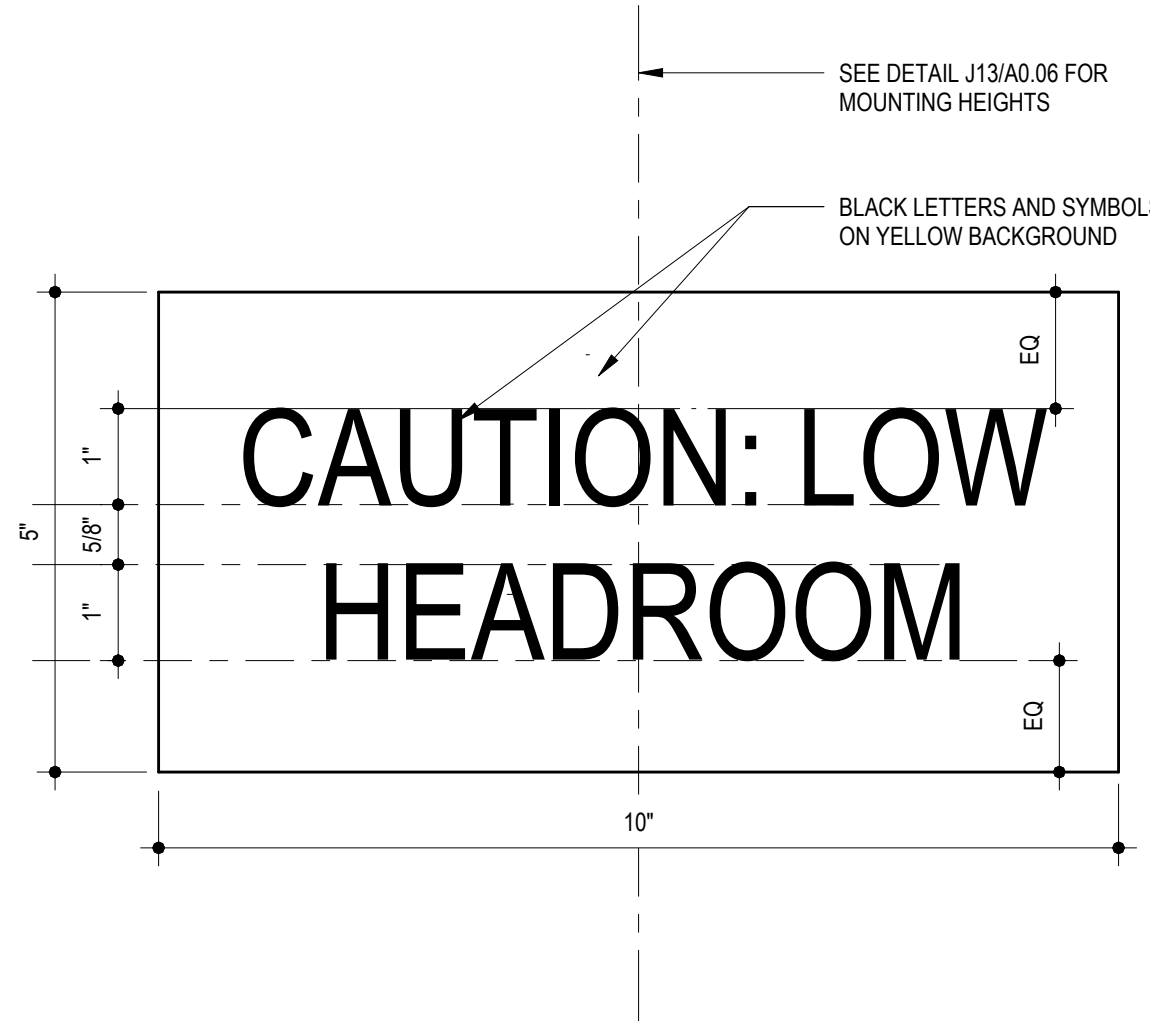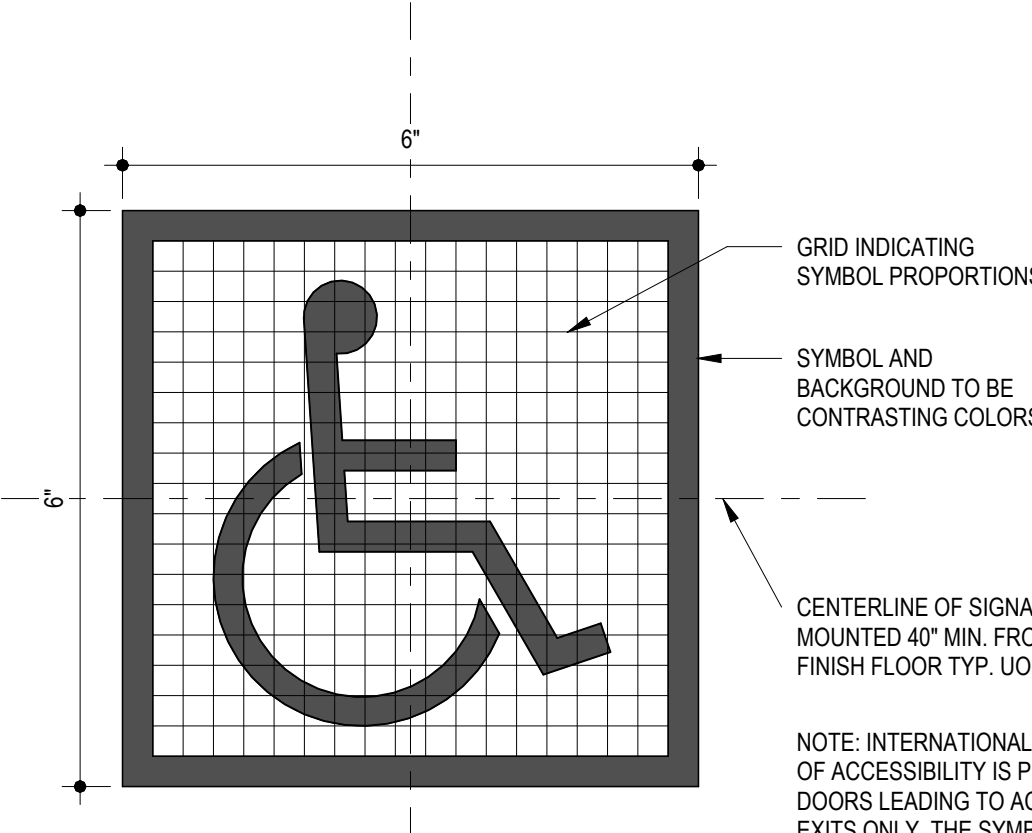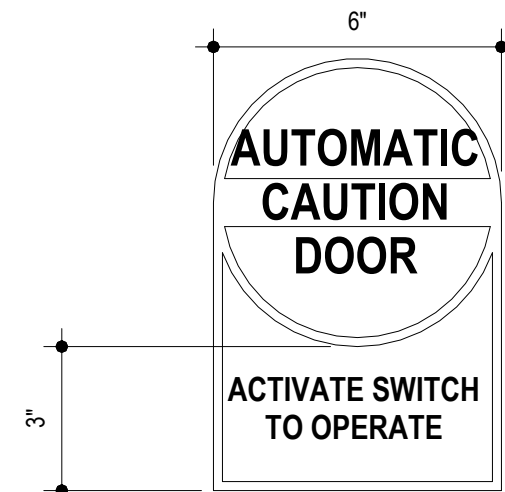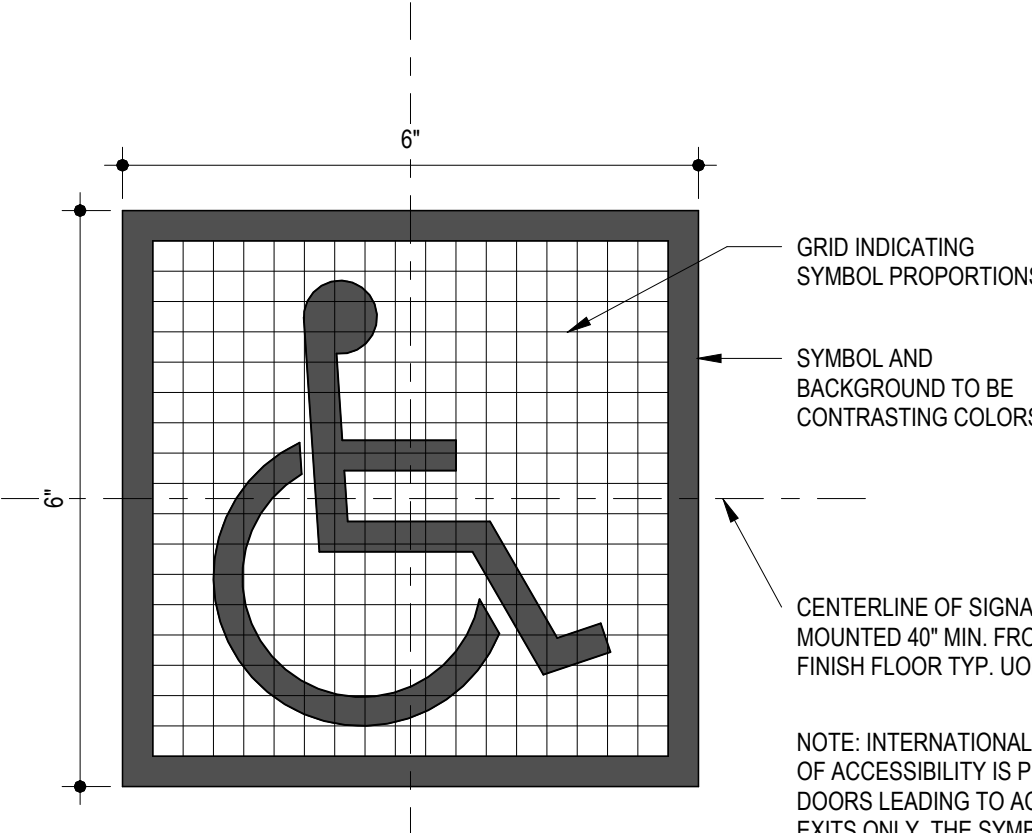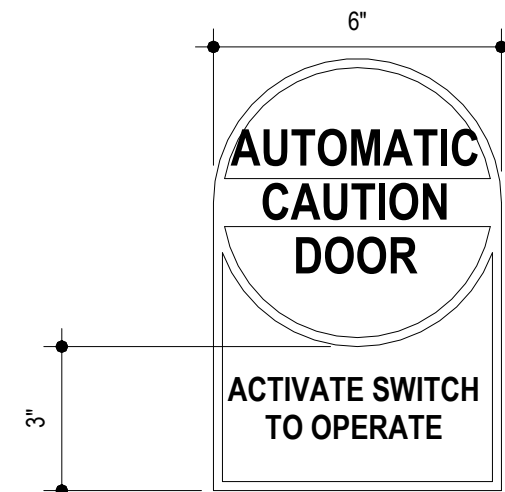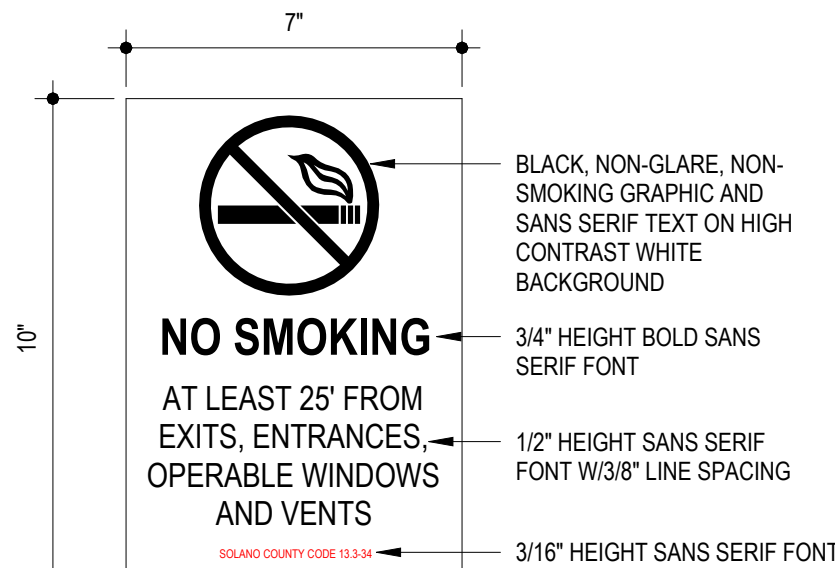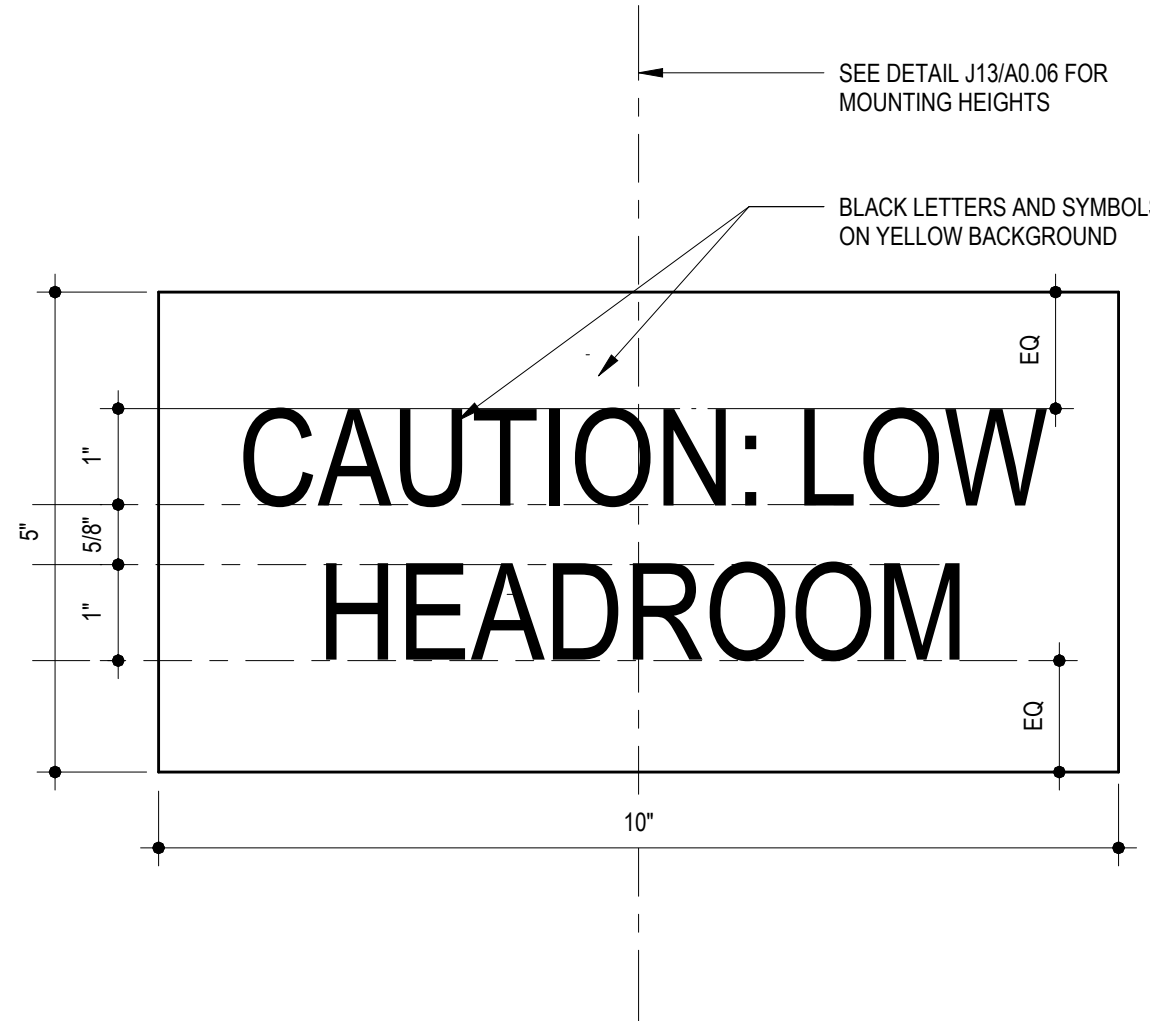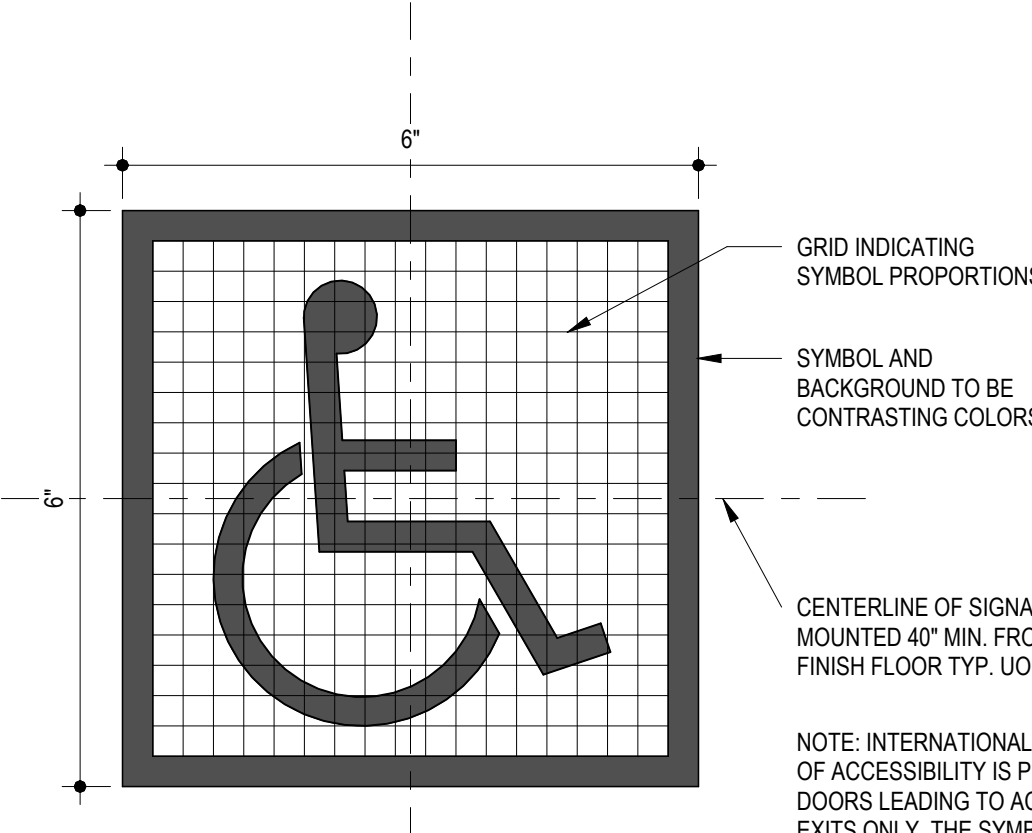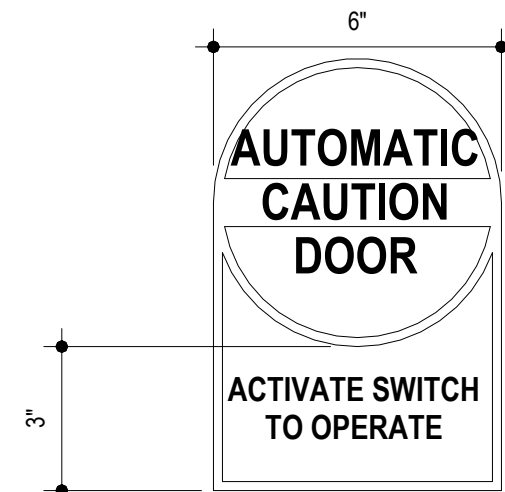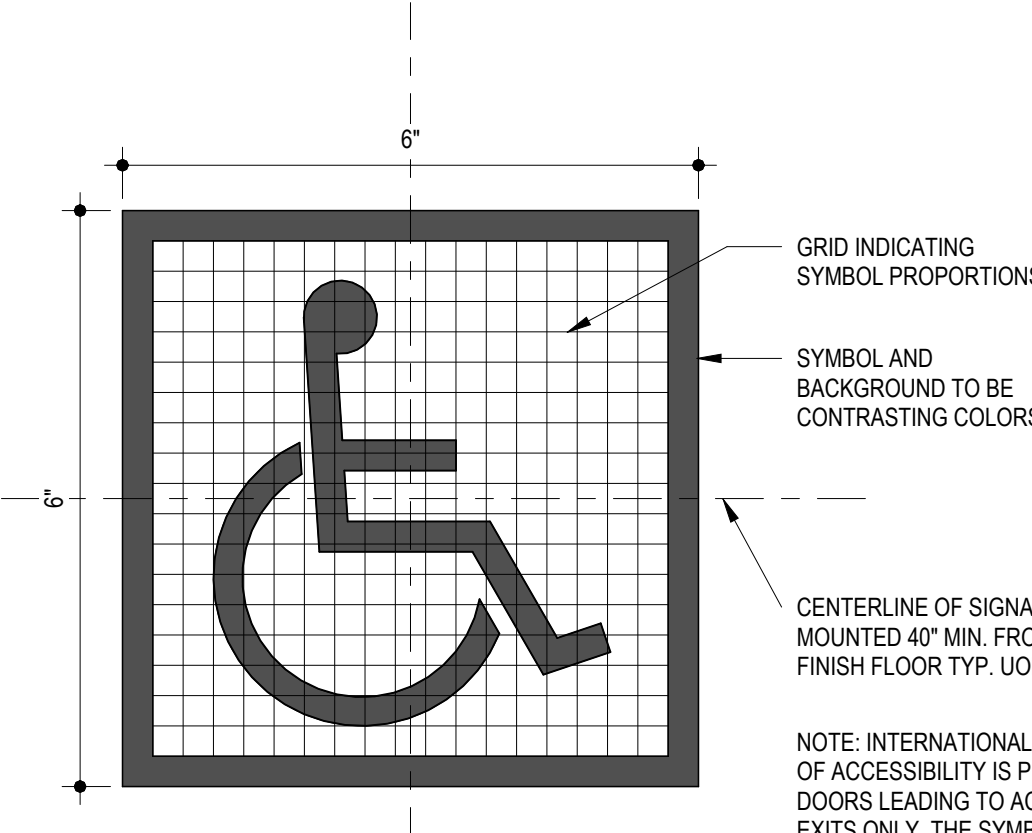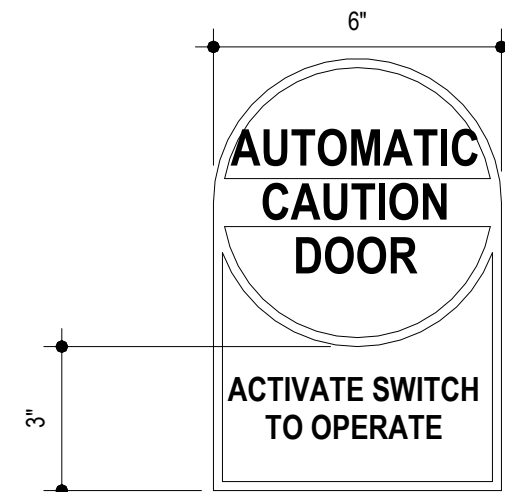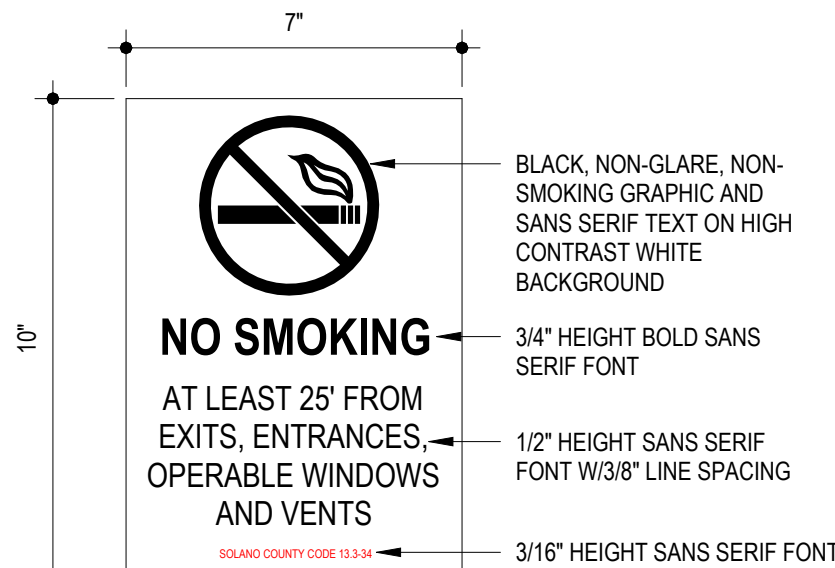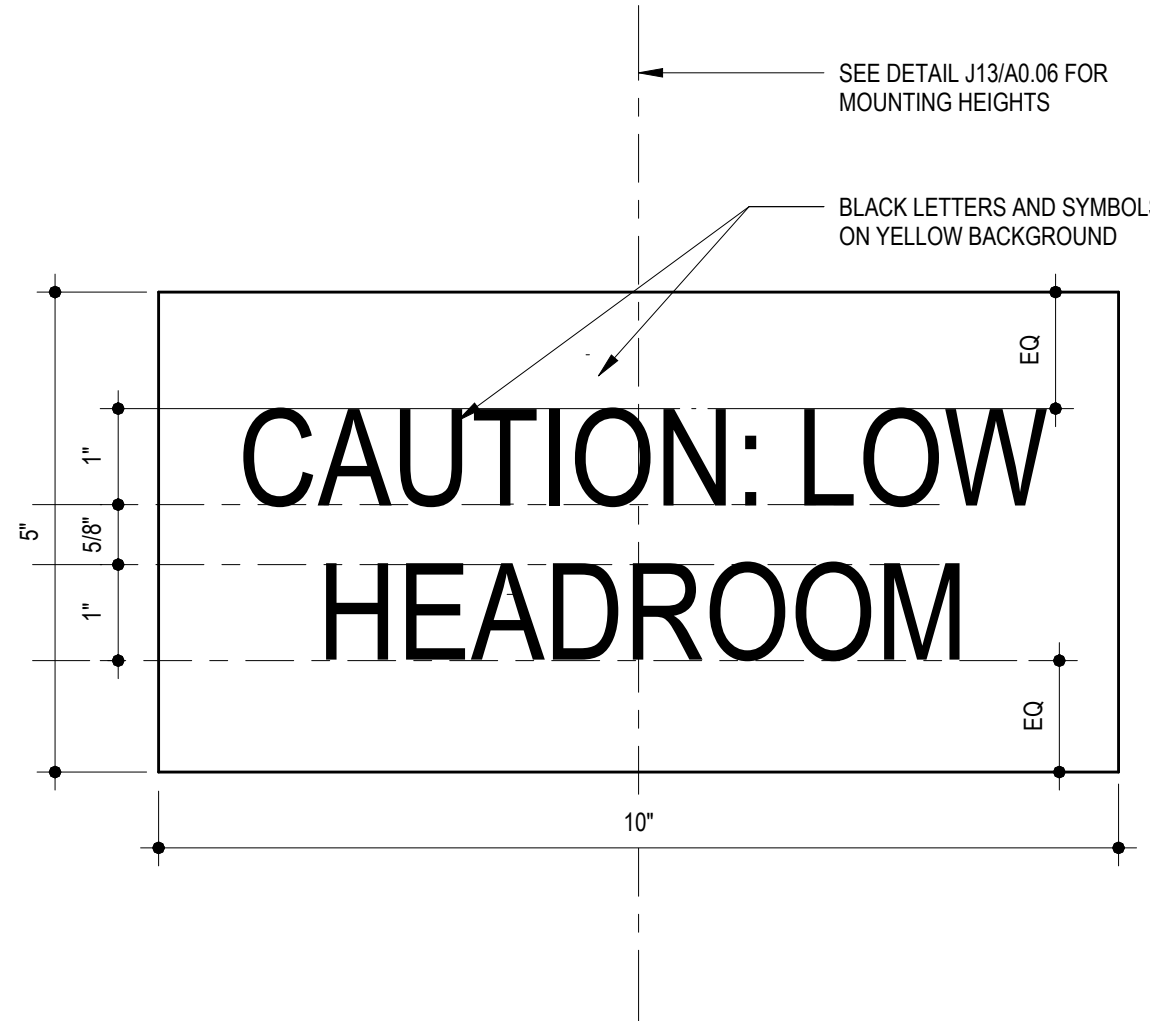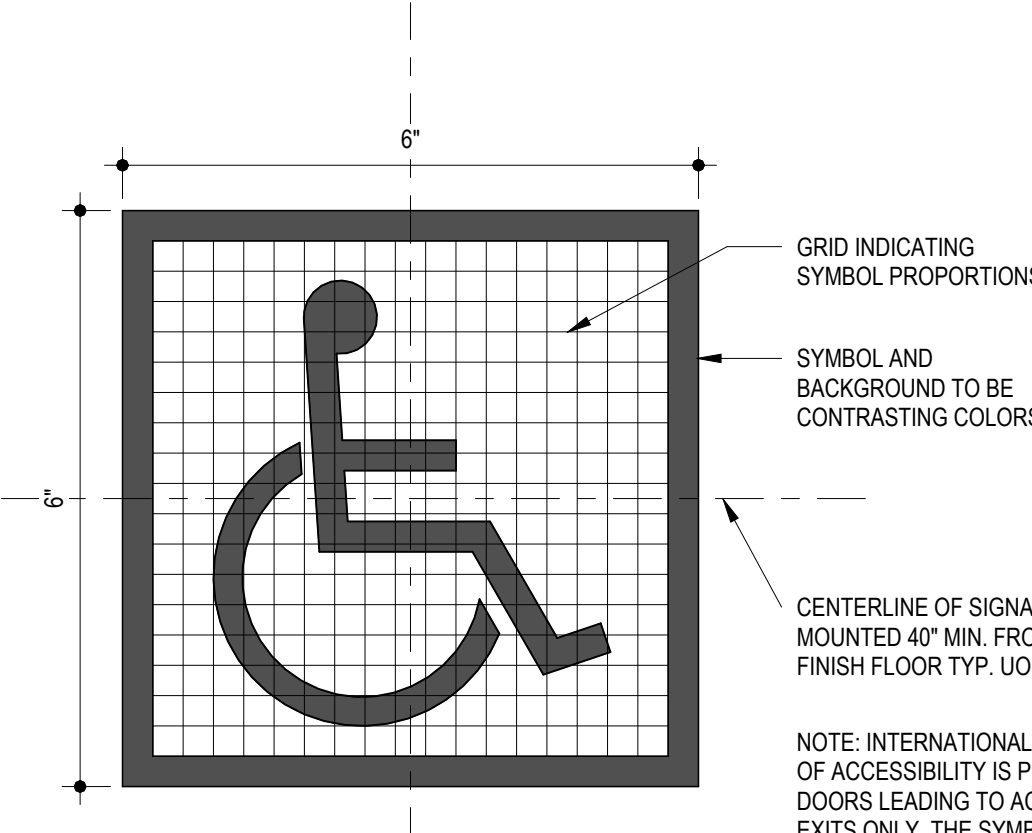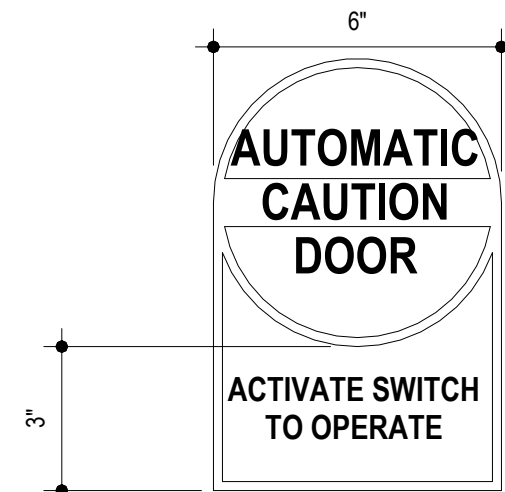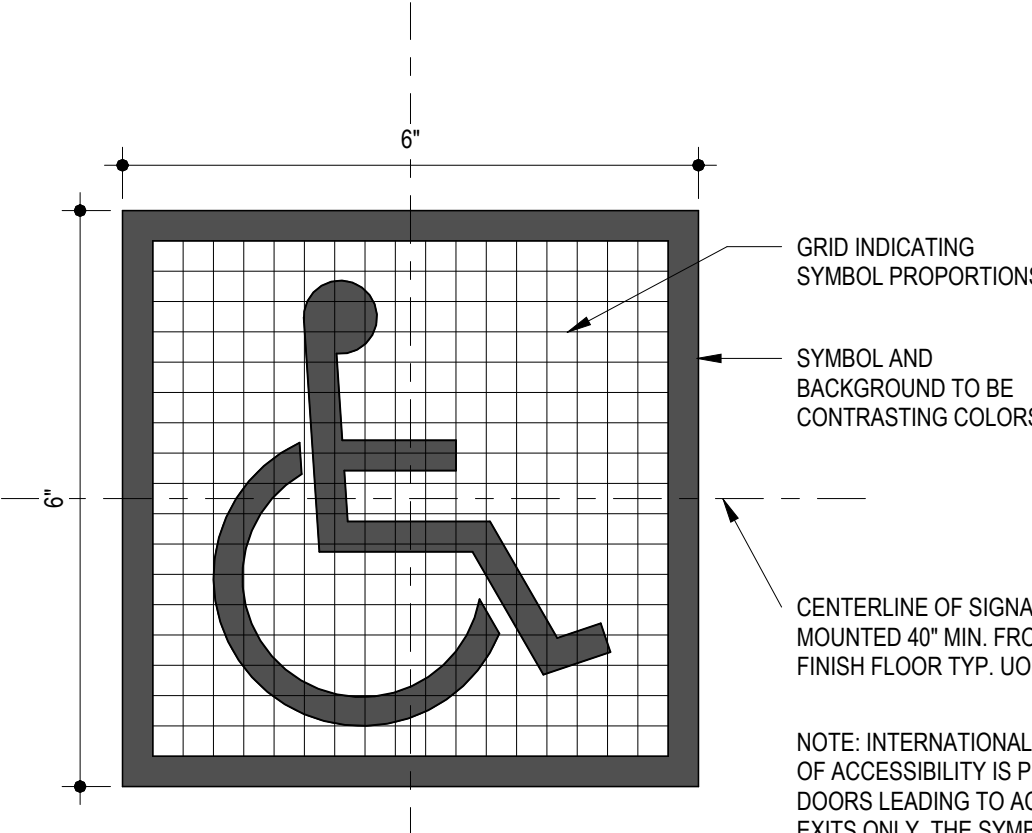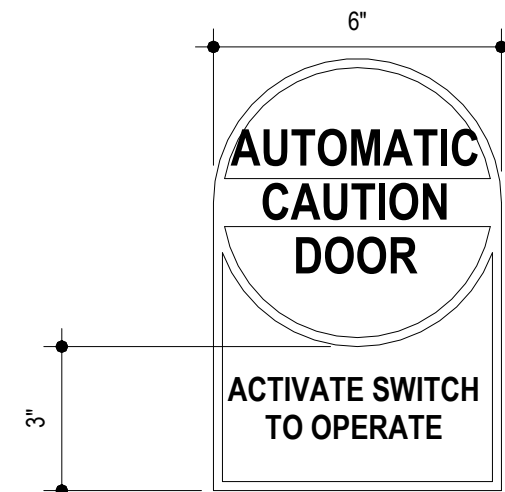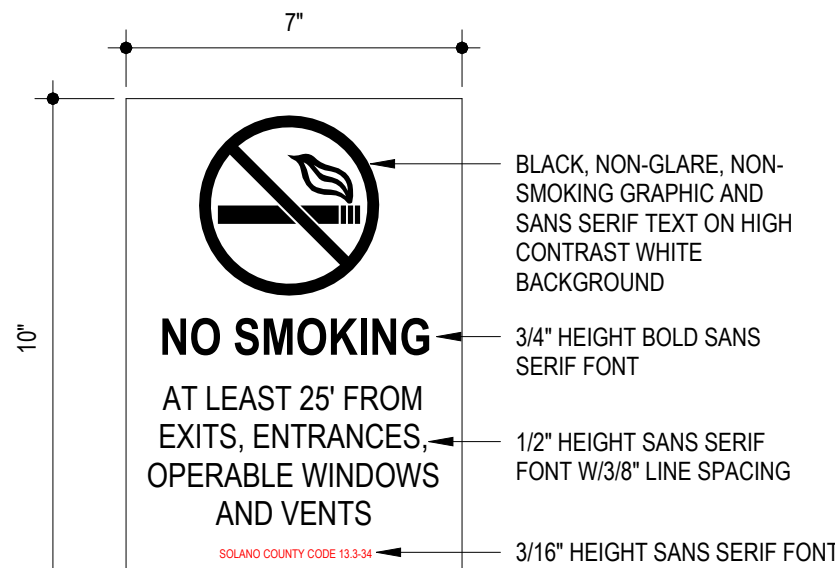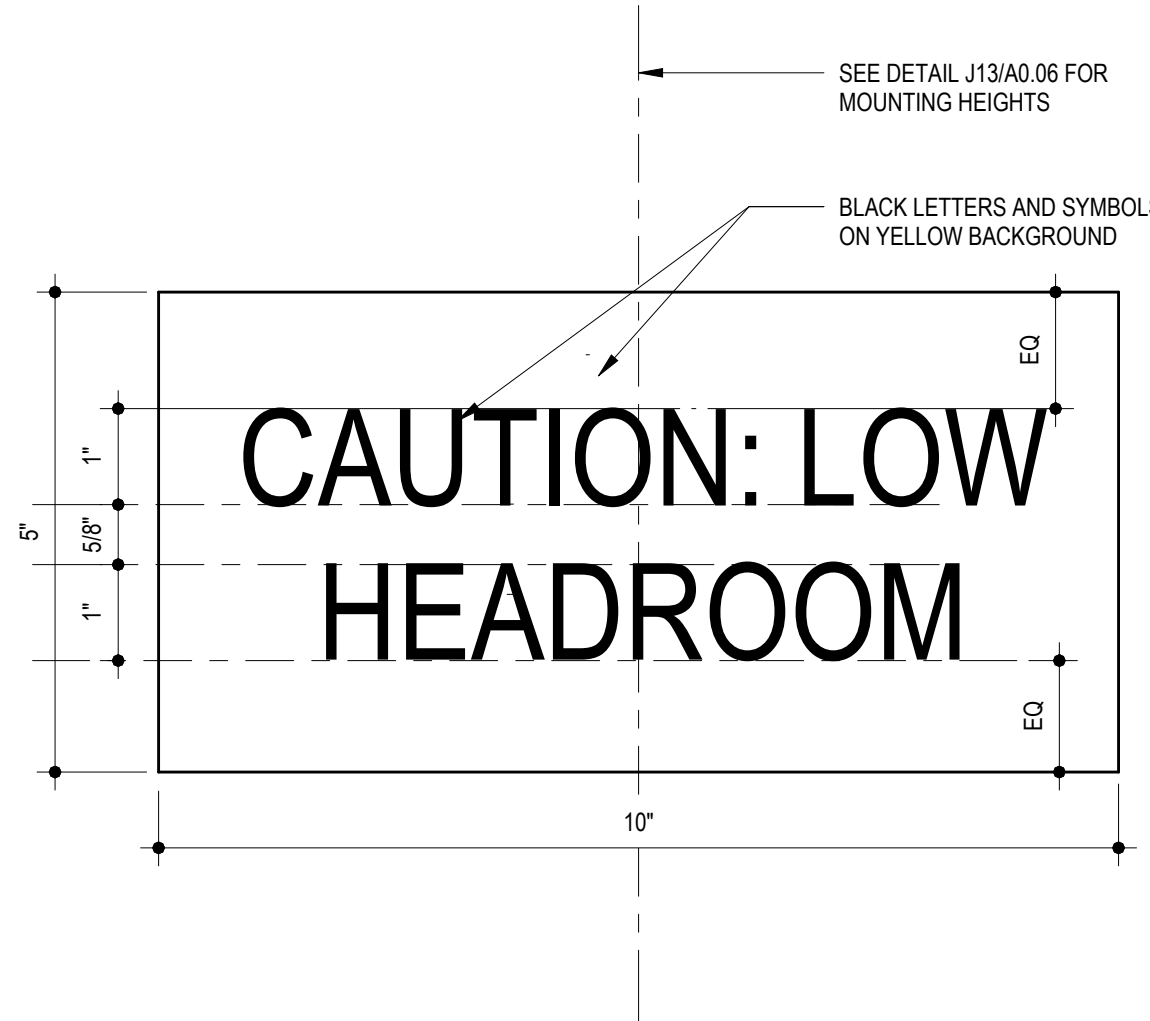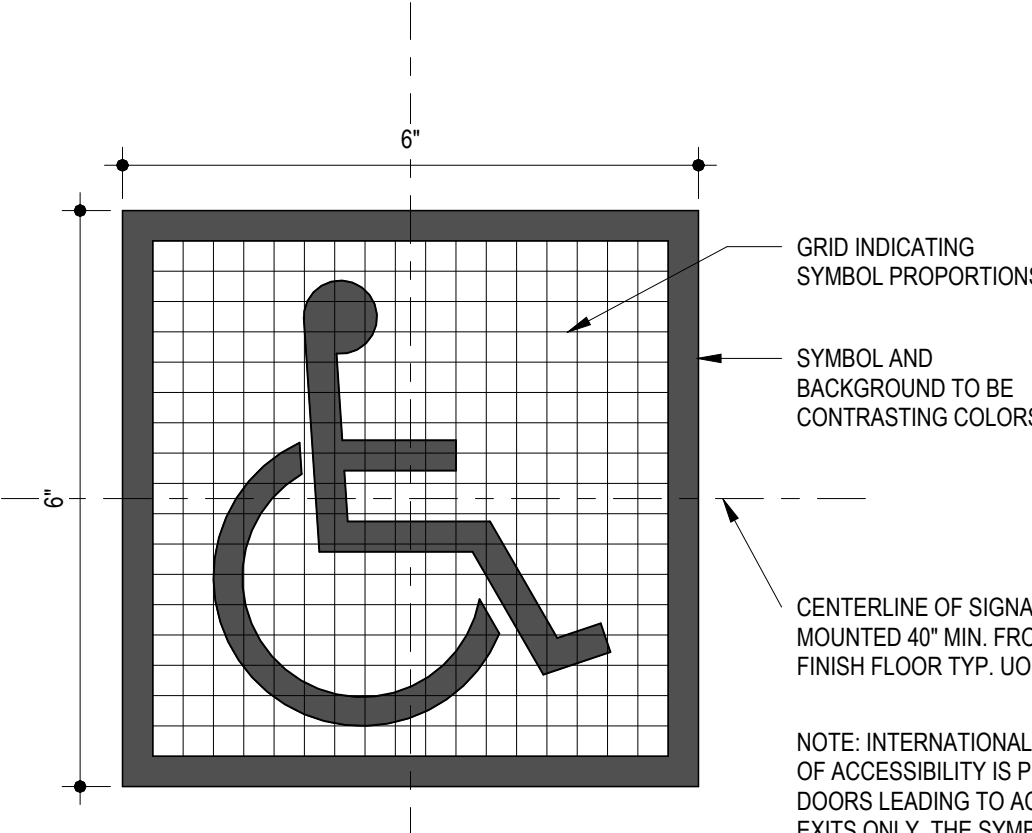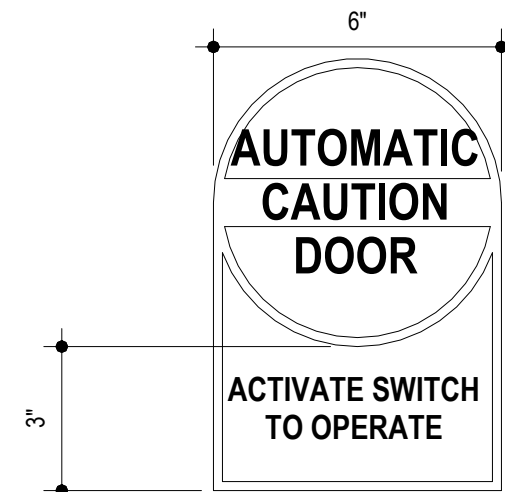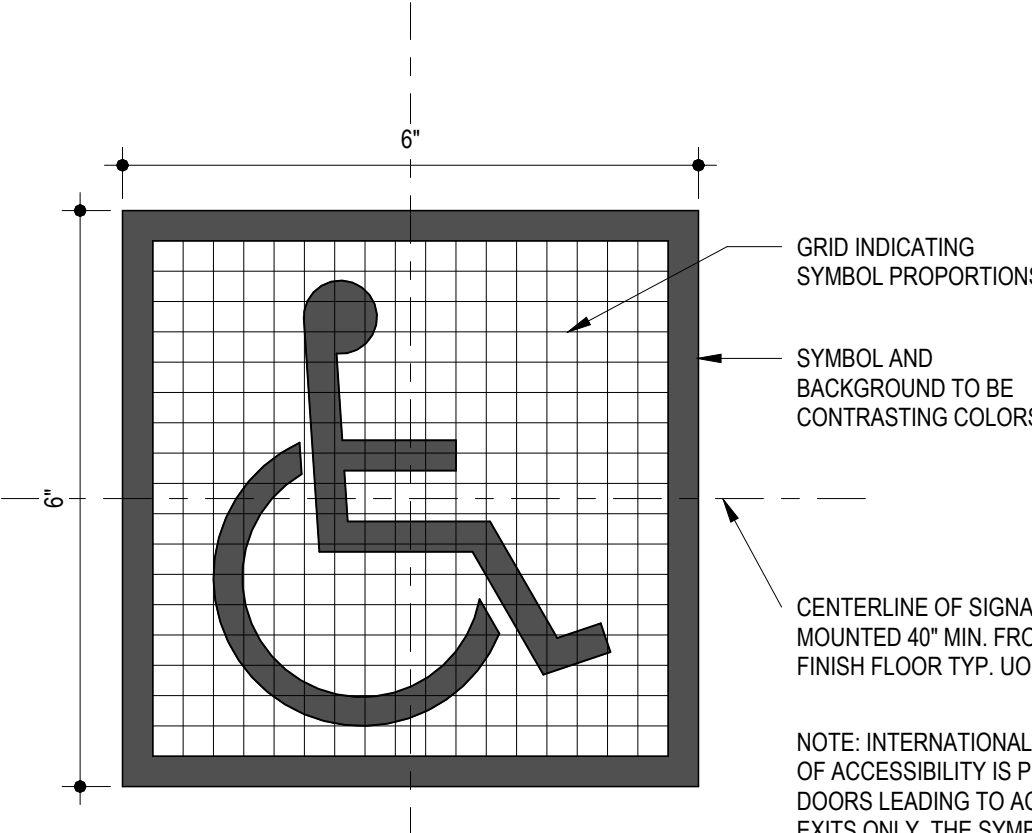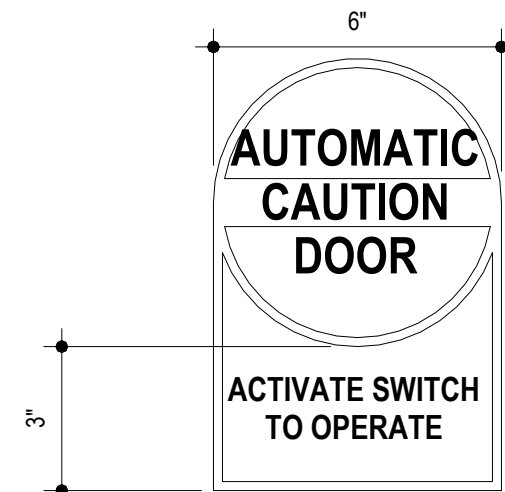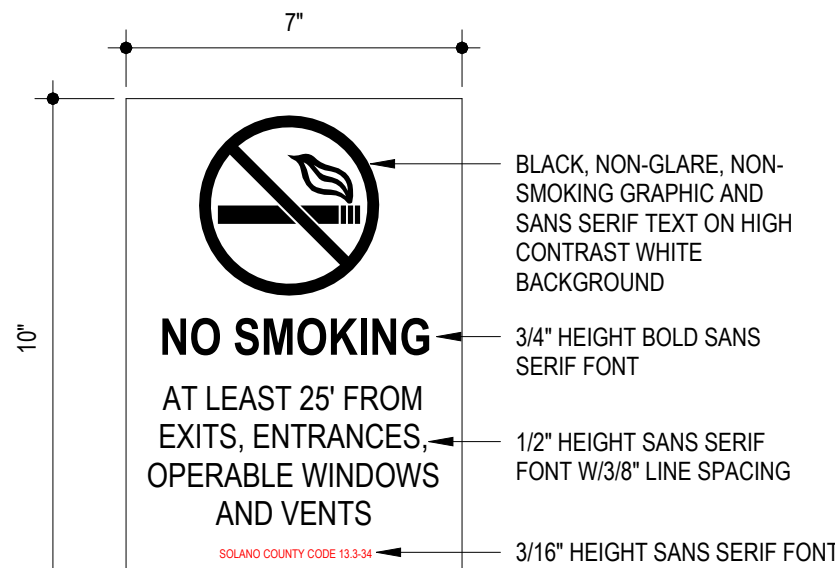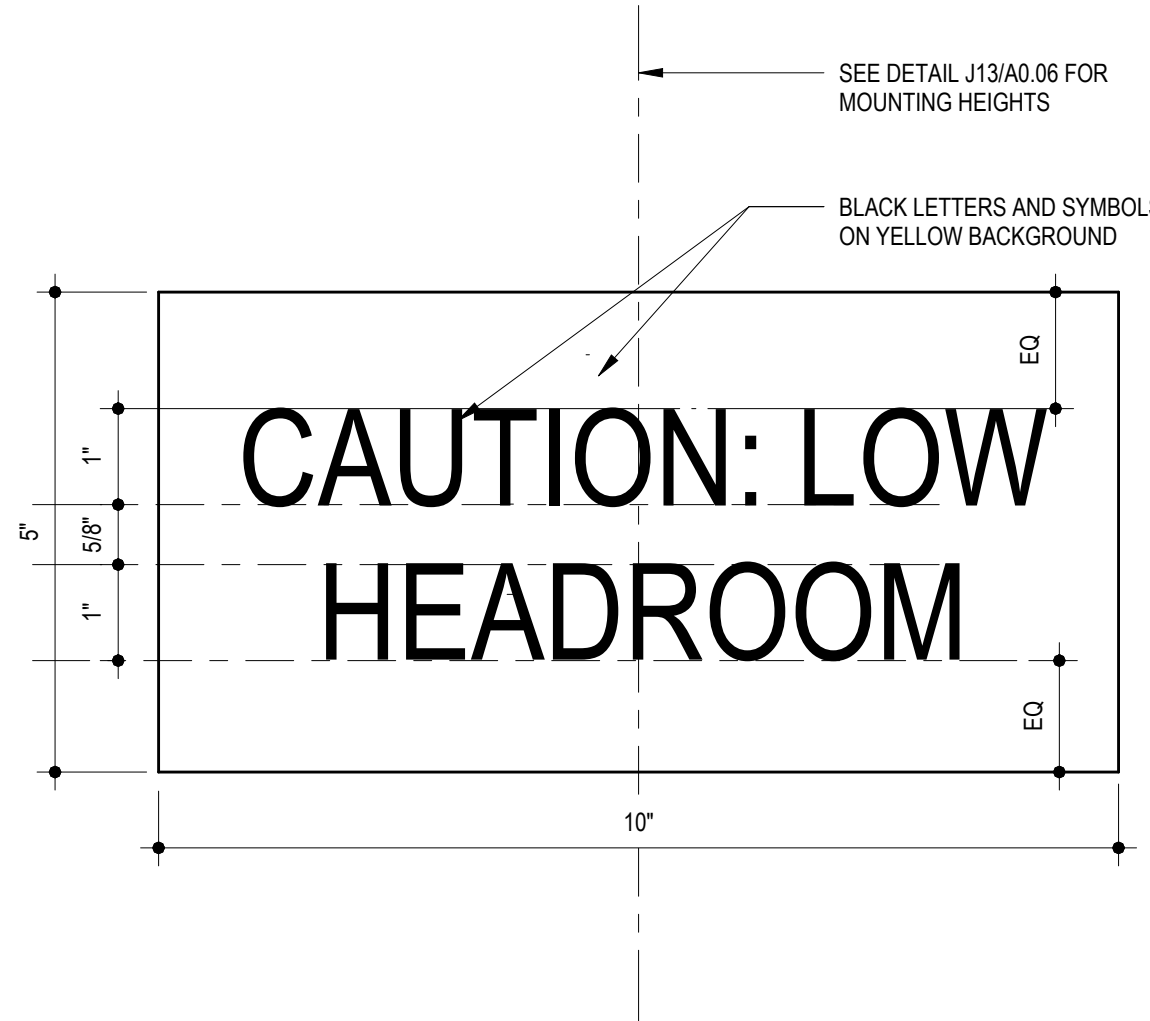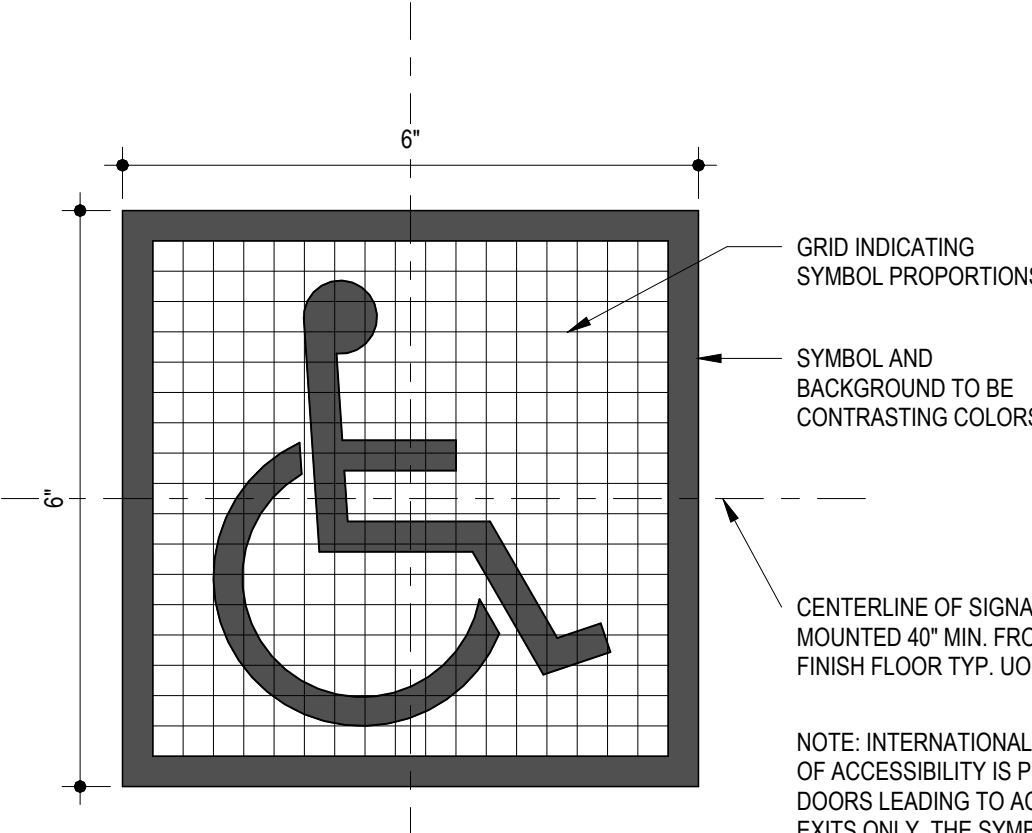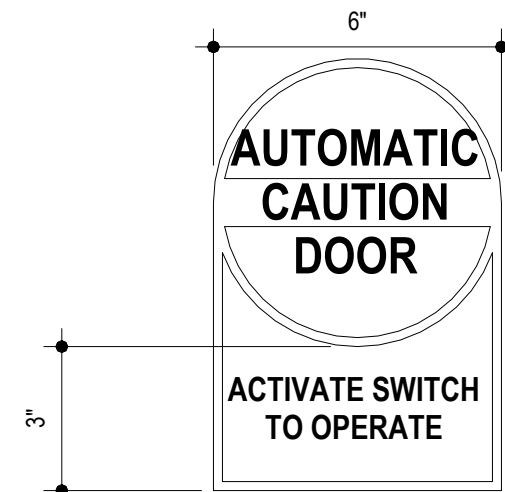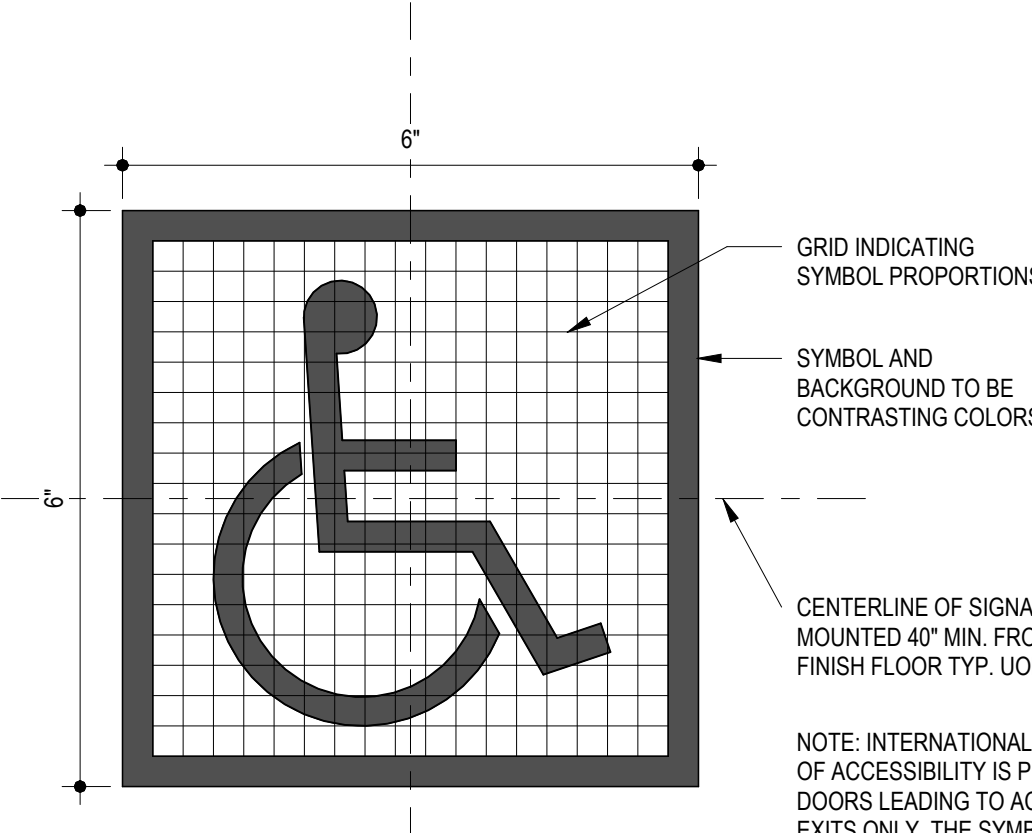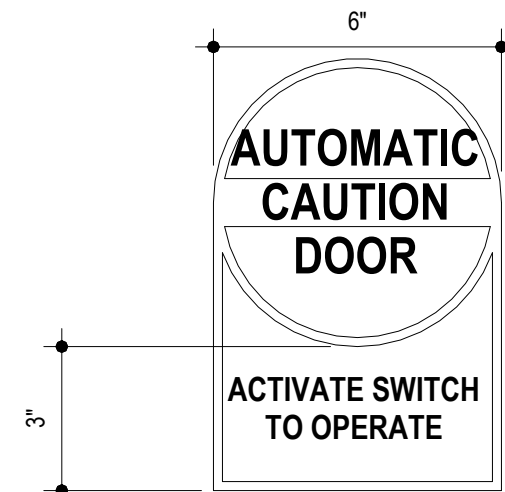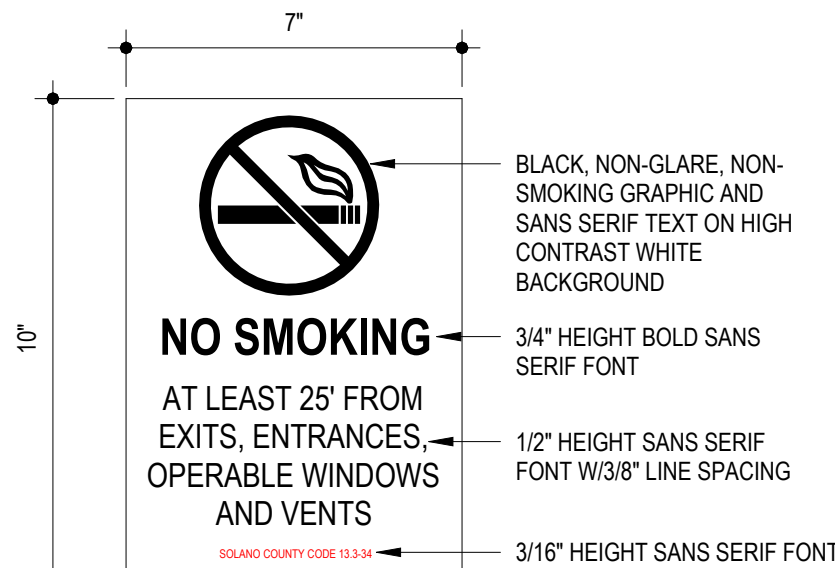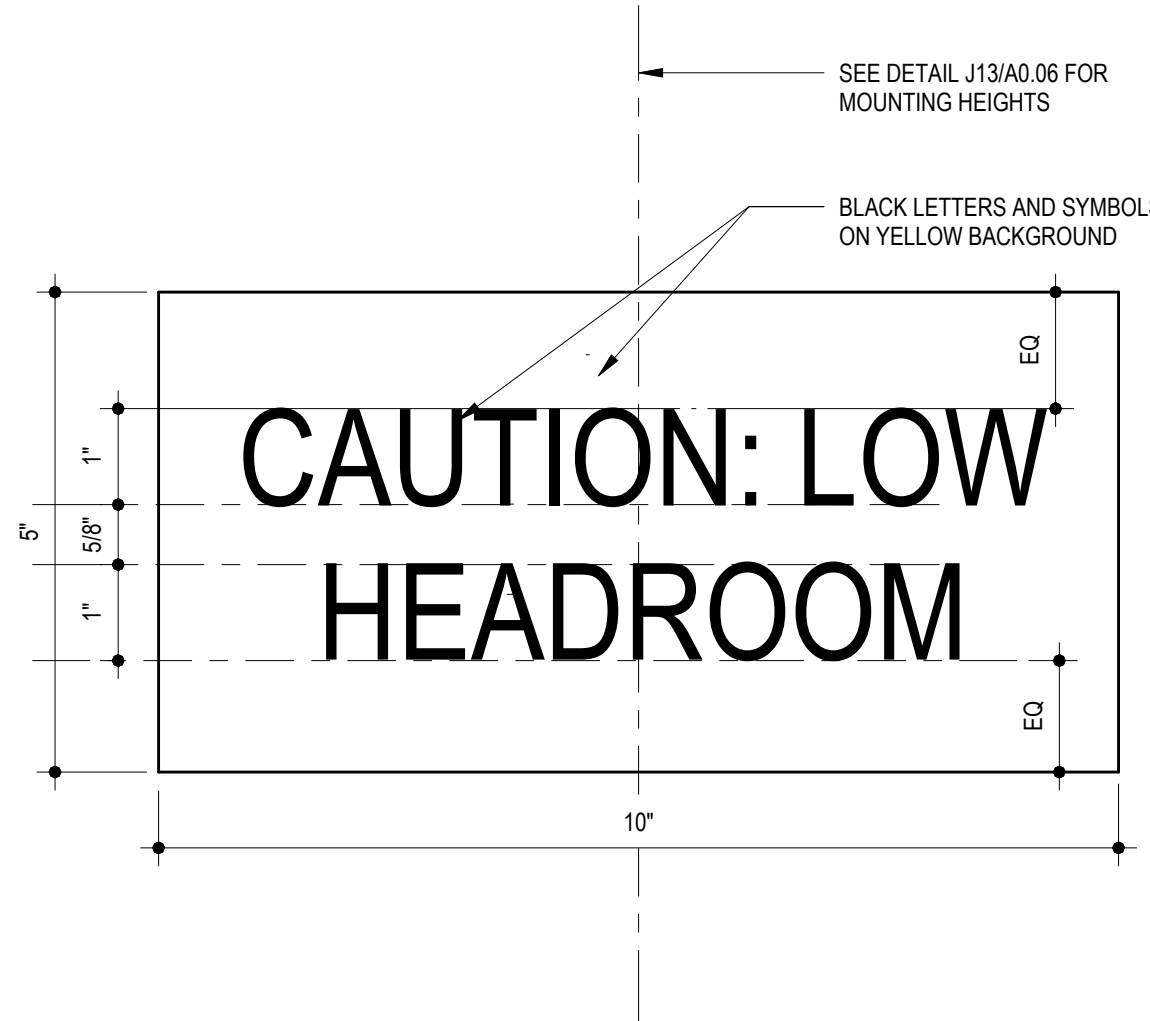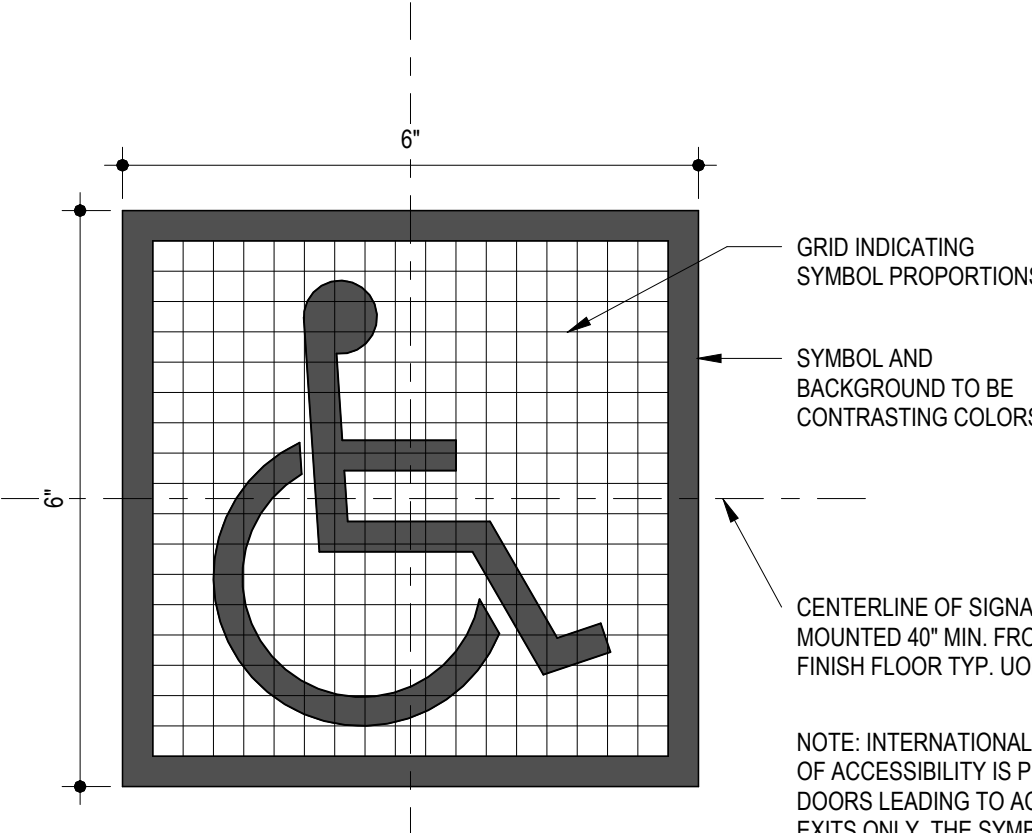16 15 14 13 12 11 10 9 8 7 6 5 4 3 2 1

	16	15	14	13	12	11	10	9	8	7	6	5	4	3	2	1											
M	GENERAL SIGN NOTES															CLIENT		M									
L	1. MOCK-UP OF EACH SIGN SHALL BE PROVIDED AND REVIEWED BY ARCHITECT PRIOR TO FABRICATION.															K											
K	2. ATTACH SIGNAGE WITH ADHESIVE.															Alameda County		L									
J	3. SIGNS WITH TACTILE CHARACTERS SHALL BE LOCATED 48" MIN. AFF OR GROUND SURFACE, MEASURED FROM THE BASELINE OF THE LOWEST BRAILLE CELLS AND 60" MAX. AFF OR GROUND SURFACE, MEASURED FROM THE BASELINE OF THE HIGHEST LINE OF RAISED CHARACTERS.															J											
	4. SEE SPECIFICATIONS FOR ADDITIONAL INFORMATION.					(S-FL1) (S-FL2) ELEVATOR SIGNAGE					J7	(S-ICF) IN CASE OF FIRE USE STAIR SIGN					J1	1401 Lakeside Drive, 10th floor, Oakland, CA 94612	J								
	5. FOR ADDITIONAL INFORMATION ON RAISED CHARACTERS AND BRAILLE REQUIREMENTS, SEE CBC CHAPTER 11B					6" = 1'-0"					6" = 1'-0"																
	A. BRAILLE SHALL BE GRADE 2 WITH DIMENSIONS AS INDICATED IN CBC 11B-703.3.1															General Services Agency		K									
	B. CHARACTERS SHALL BE SANS SERIF TYPE AND IN UPPERCASE. HEIGHT SHALL BE 5/8" MIN. AND 2" MAX UON. SEE ALSO HEIGHTS NOTED ON SIGN TYPES.																									1401 Lakeside Drive, 10th floor, Oakland, CA 94612	
	C. RAISED CHARACTERS SHALL BE 0.025" MIN. AND 0.037" MAX. ABOVE THEIR BACKGROUND.																										
	D. PROPORTIONS: CHARACTERS SHALL BE SELECTED FROM FONTS WHERE THE WIDTH OF UPPERCASE LETTER "O" IS 60% MIN. AND 110% MAX. OF THE HEIGHT OF THE UPPERCASE LETTER "T".																										
	E. STROKE THICKNESS OF UPPERCASE LETTER "I" SHALL BE 15% MAX. OF THE HEIGHT OF THE CHARACTER.																										
	6. SIGNAGE COLOR TO BE DETERMINED BY ARCHITECT.																										
	7. CONTRACTOR TO COORDINATE ROOM NUMBER AND NAME WITH FINAL APPROVED BY OWNER, SEE ALSO SIGNAGE CONTENT SCHEDULE ON A2.41.																										
H																										NOTE: If this drawing is not 22"x34" it has been revised from its original size and the scales noted on drawing/details are no longer applicable. © 2022 Shah Kawasaki Architects	
G																											
F																											
E																											
	(S-RM) (EX-04) - PERMANENT ROOM IDENTIFICATION SIGN															E12	(S-RR) - RESTROOM SIGN					E7	(S-GN) - ALL GENDER TOILET ROOM SIGN				
	6" = 1'-0"					6" = 1'-0"					6" = 1'-0"					3" = 1'-0"											
D																					Project		D				
C																											
B																											
A																											
	(EX-01) ISA SYMBOL					A13	(EX-02) CAUTION AUTOMATIC DOOR					A9	(EX-03) - NO SMOKING SIGN					A5	(S-HR) - LOW HEADROOM SIGN								
	6" = 1'-0"					3" = 1'-0"					3" = 1'-0"					6" = 1'-0"					6" = 1'-0"						
																					Drawing Title		SIGNAGE DETAILS				
																											

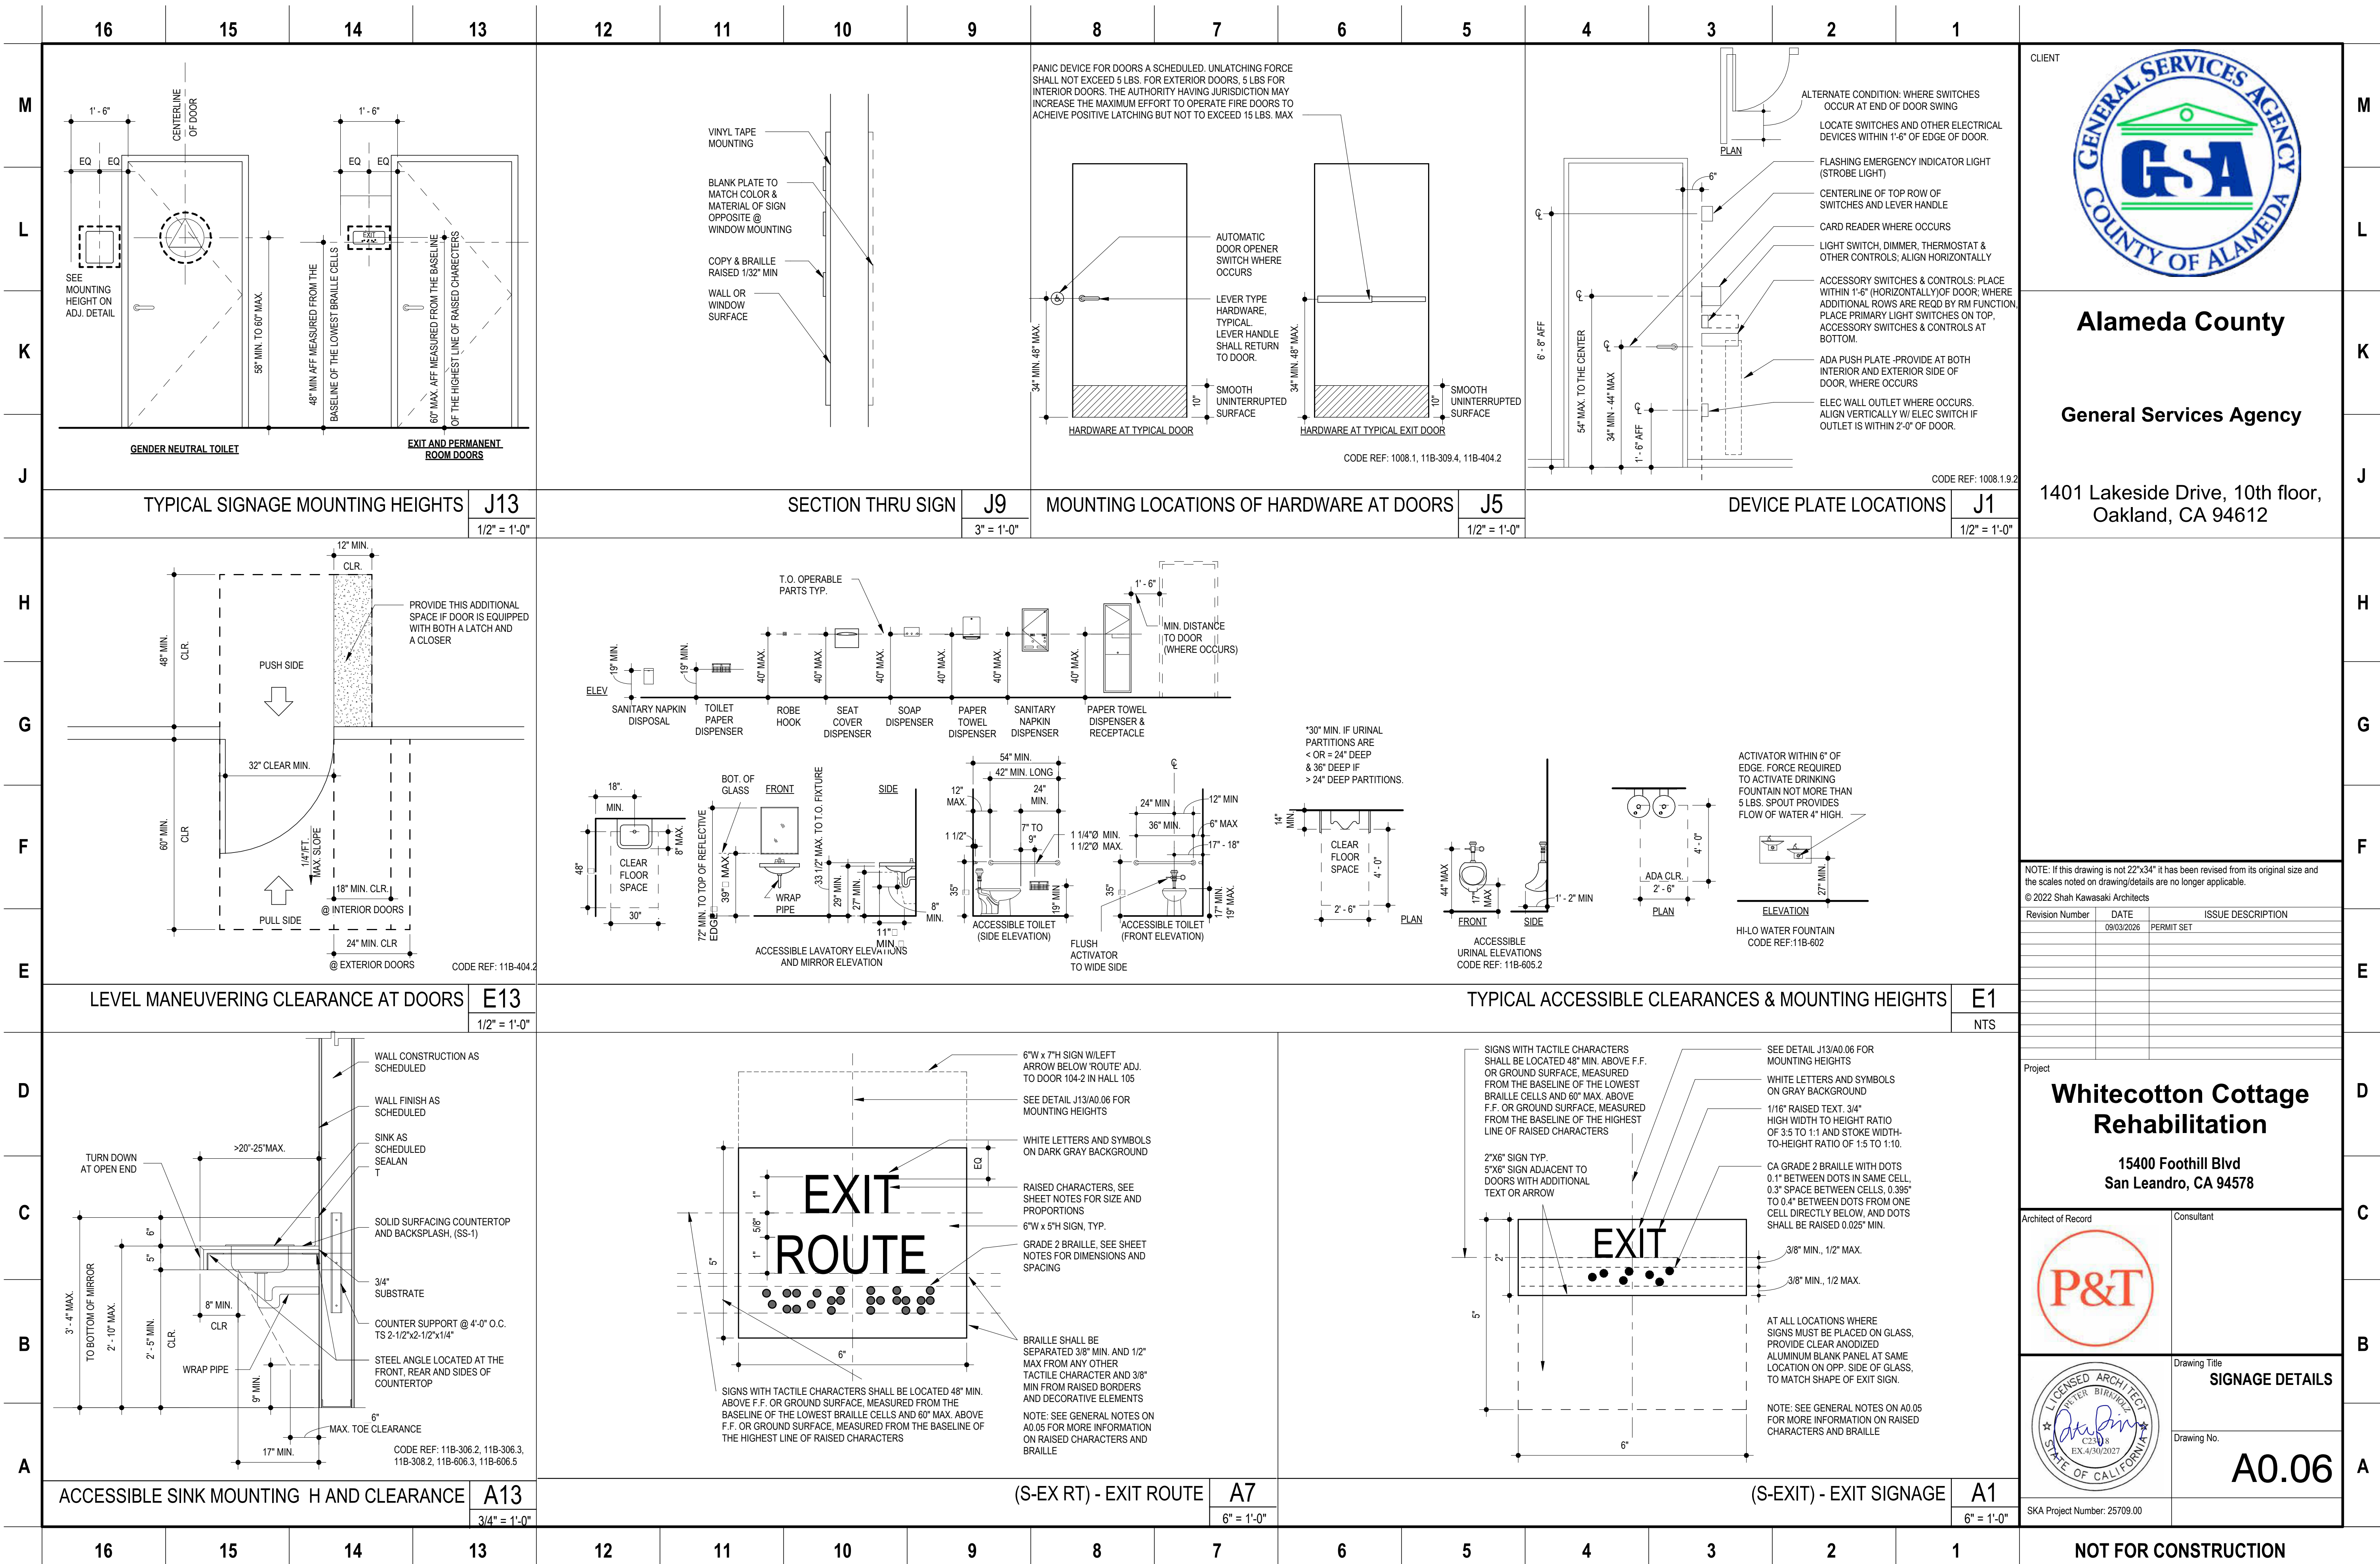

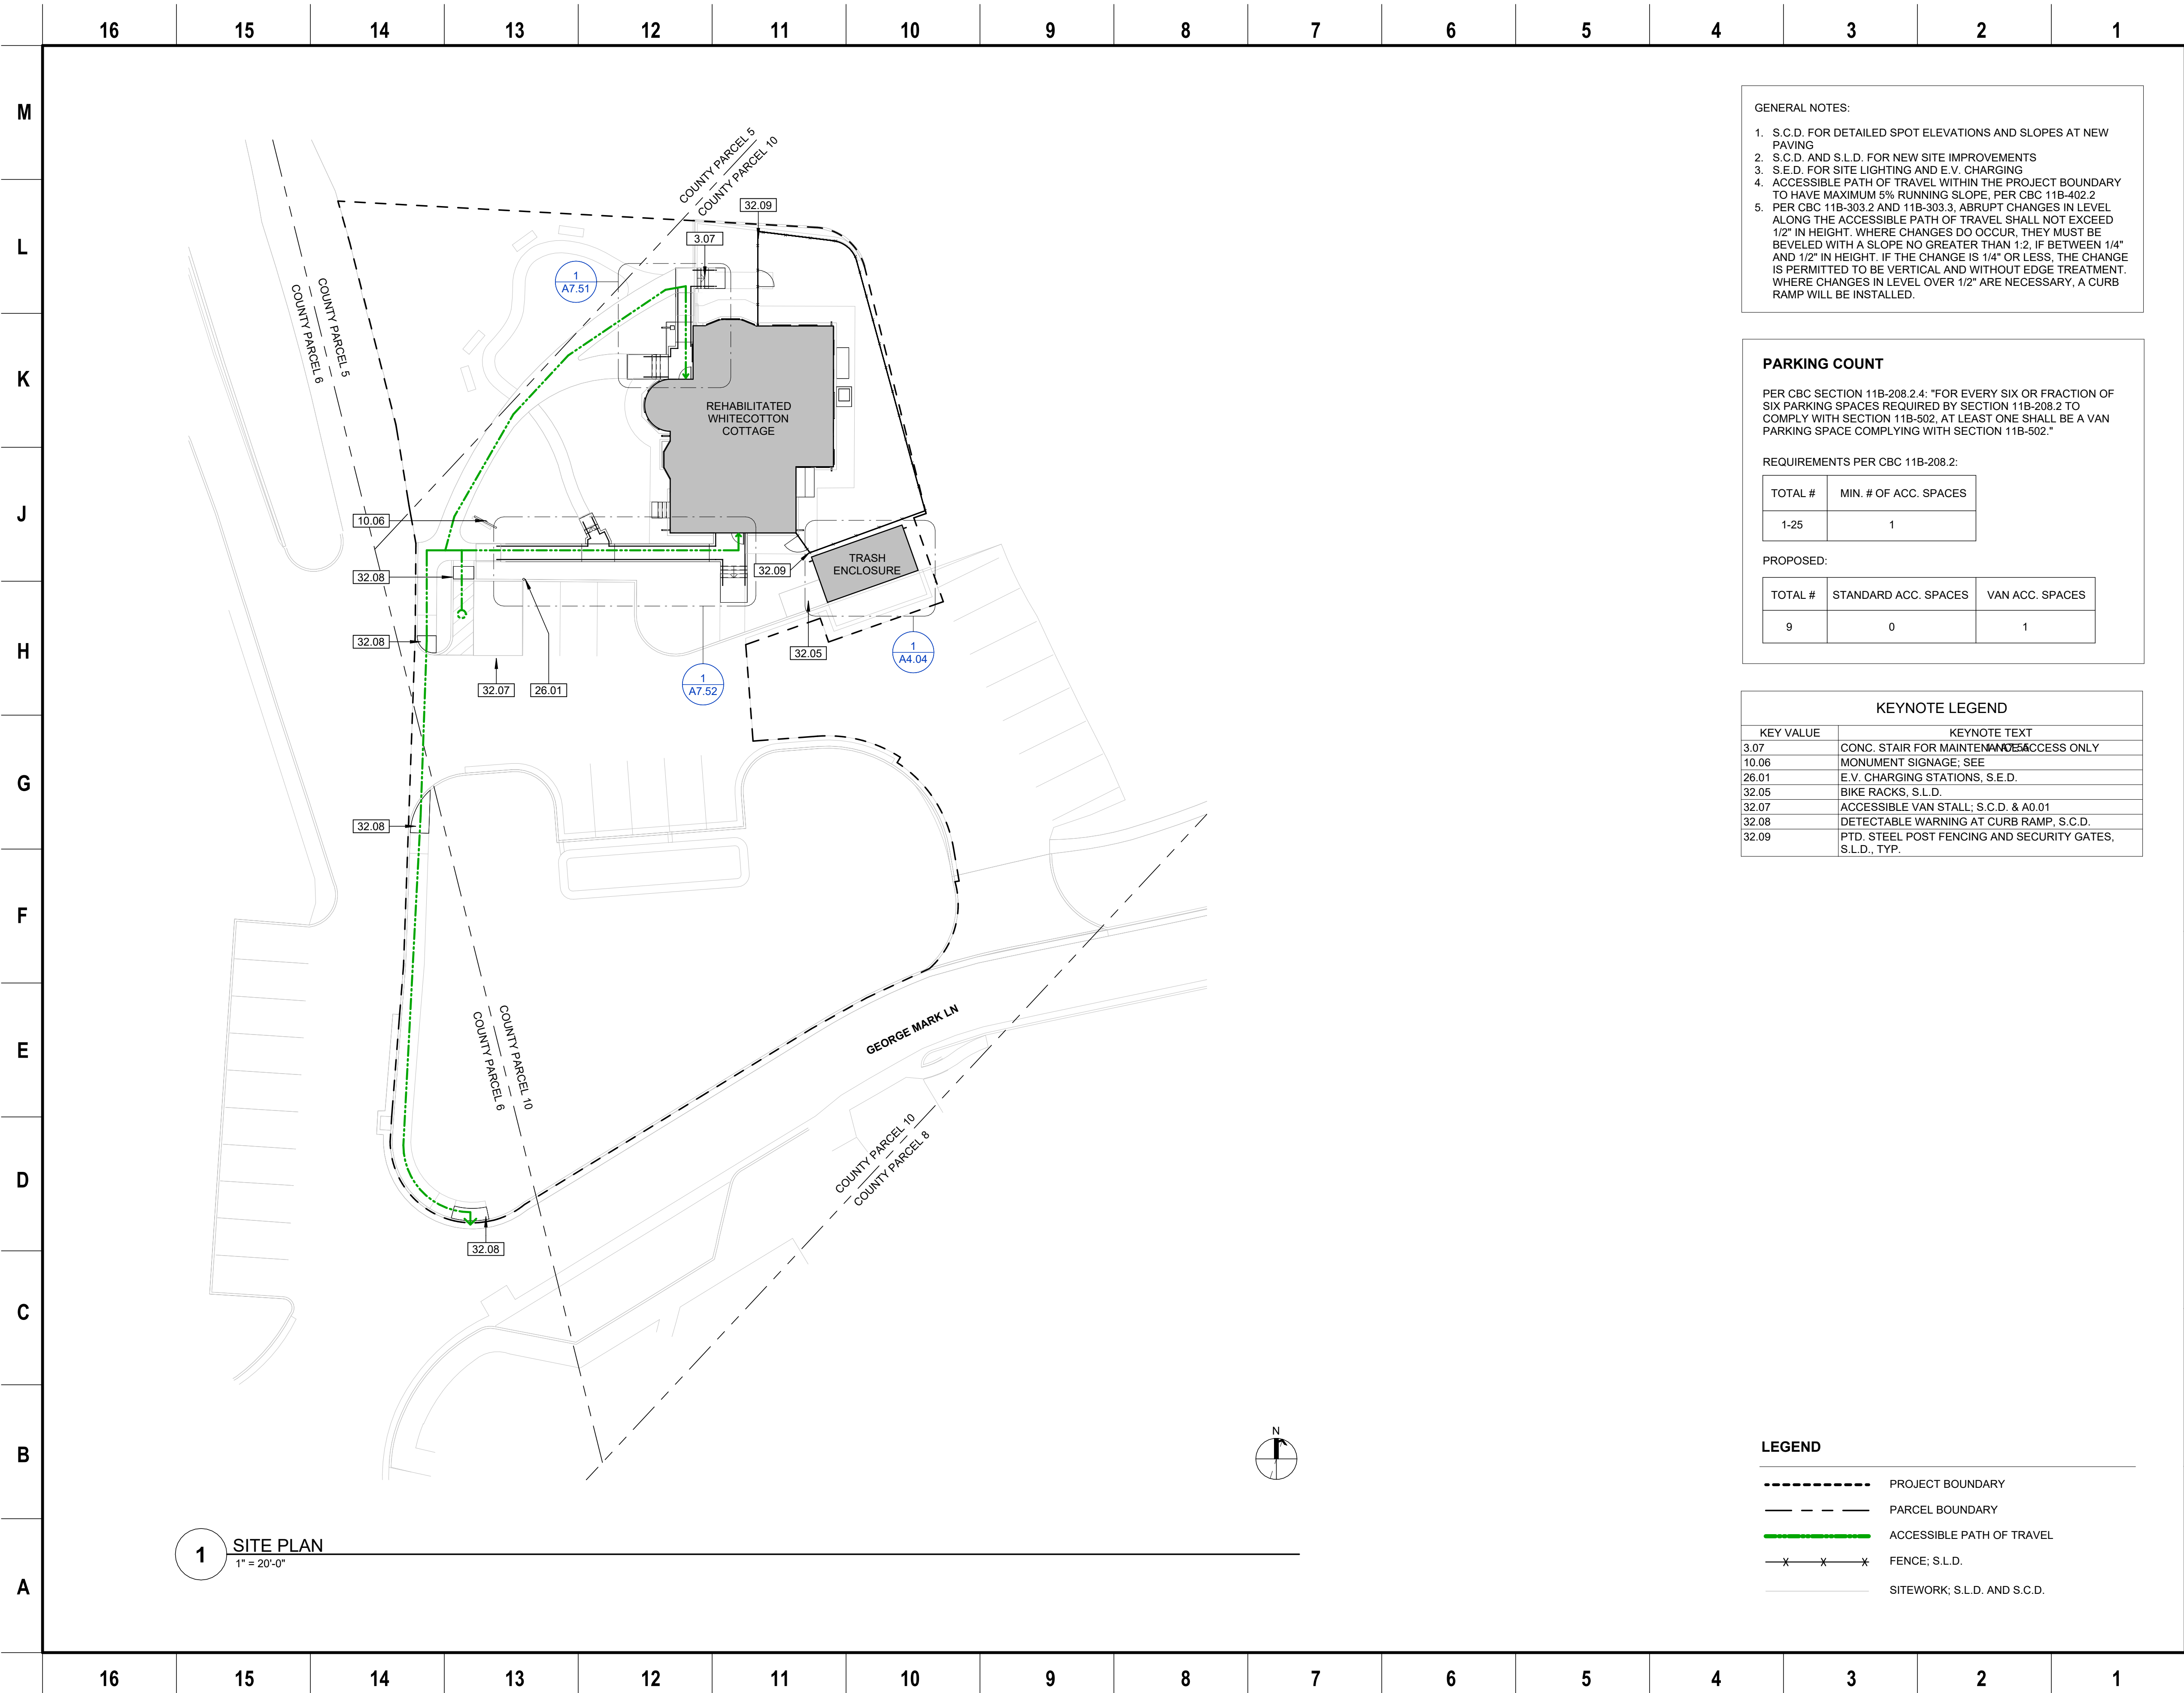

1 SITE PLAN
1" = 20'-0"

GENERAL NOTES:

1. S.C.D. FOR DETAILED SPOT ELEVATIONS AND SLOPES AT NEW PAVING
2. S.C.D. AND S.L.D. FOR NEW SITE IMPROVEMENTS
3. S.E.D. FOR SITE LIGHTING AND E.V. CHARGING
4. ACCESSIBLE PATH OF TRAVEL WITHIN THE PROJECT BOUNDARY TO HAVE MAXIMUM 5% RUNNING SLOPE, PER CBC 11B-402.2
5. PER CBC 11B-303.2 AND 11B-303.3, ABRUPT CHANGES IN LEVEL ALONG THE ACCESSIBLE PATH OF TRAVEL SHALL NOT EXCEED 1/2" IN HEIGHT. WHERE CHANGES DO OCCUR, THEY MUST BE BEVELED WITH A SLOPE NO GREATER THAN 1:2. IF BETWEEN 1/4" AND 1/2" IN HEIGHT. IF THE CHANGE IS 1/4" OR LESS, THE CHANGE IS PERMITTED TO BE VERTICAL AND WITHOUT EDGE TREATMENT. WHERE CHANGES IN LEVEL OVER 1/2" ARE NECESSARY, A CURB RAMP WILL BE INSTALLED.

PARKING COUNT

PER CBC SECTION 11B-208.2.4: "FOR EVERY SIX OR FRACTION OF SIX PARKING SPACES REQUIRED BY SECTION 11B-208.2 TO COMPLY WITH SECTION 11B-502, AT LEAST ONE SHALL BE A VAN PARKING SPACE COMPLYING WITH SECTION 11B-502."

REQUIREMENTS PER CBC 11B-208.2:

TOTAL #	MIN. # OF ACC. SPACES
1-25	1

PROPOSED:

TOTAL #	STANDARD ACC. SPACES	VAN ACC. SPACES
9	0	1

KEYNOTE LEGEND

KEY VALUE	KEYNOTE TEXT
3.07	CONC. STAIR FOR MAINTENANCE ACCESS ONLY
10.06	MONUMENT SIGNAGE; SEE
26.01	E.V. CHARGING STATIONS, S.E.D.
32.05	BIKE RACKS, S.L.D.
32.07	ACCESSIBLE VAN STALL; S.C.D. & A0.01
32.08	DETECTABLE WARNING AT CURB RAMP, S.C.D.
32.09	PTD. STEEL POST FENCING AND SECURITY GATES, S.L.D., TYP.

LEGEND

- PROJECT BOUNDARY
- PARCEL BOUNDARY
- ACCESSIBLE PATH OF TRAVEL
- FENCE; S.L.D.
- SITEWORK; S.L.D. AND S.C.D.

CLIENT



ALAMEDA COUNTY

NOTE: If this drawing is not 22"x34" it has been revised from its original size and the scales noted on drawing/details are no longer applicable.

© 2022 Shah Kawasaki Architects

Revision Number	DATE	ISSUE DESCRIPTION
	09/03/2026	PERMIT SET

Project
WHITECOTTON COTTAGE REHABILITATION
15400 FOOTHILL BLVD
SAN LEANDRO, CA 94578

Architect of Record



Consultant

PAGE & TURNBULL
170 MAIDEN LANE, 5TH FLOOR
SAN FRANCISCO, CA



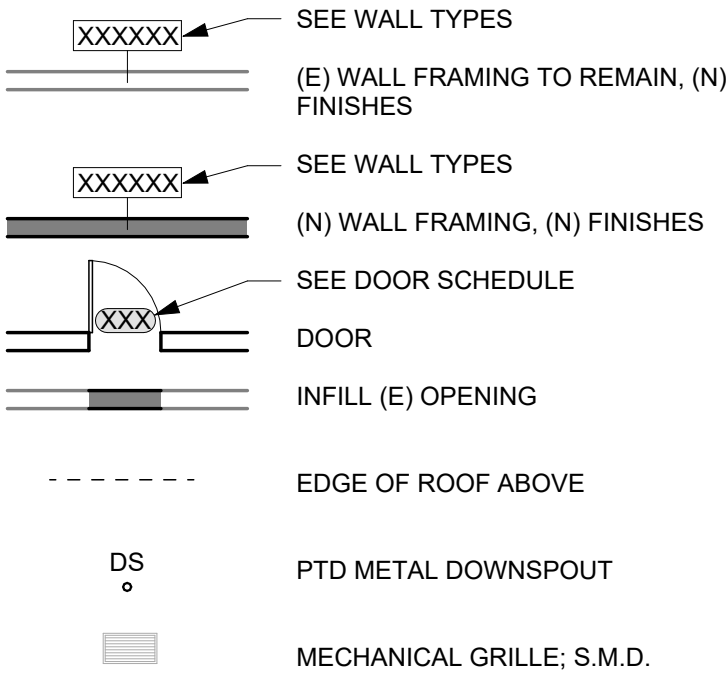
Drawing Title

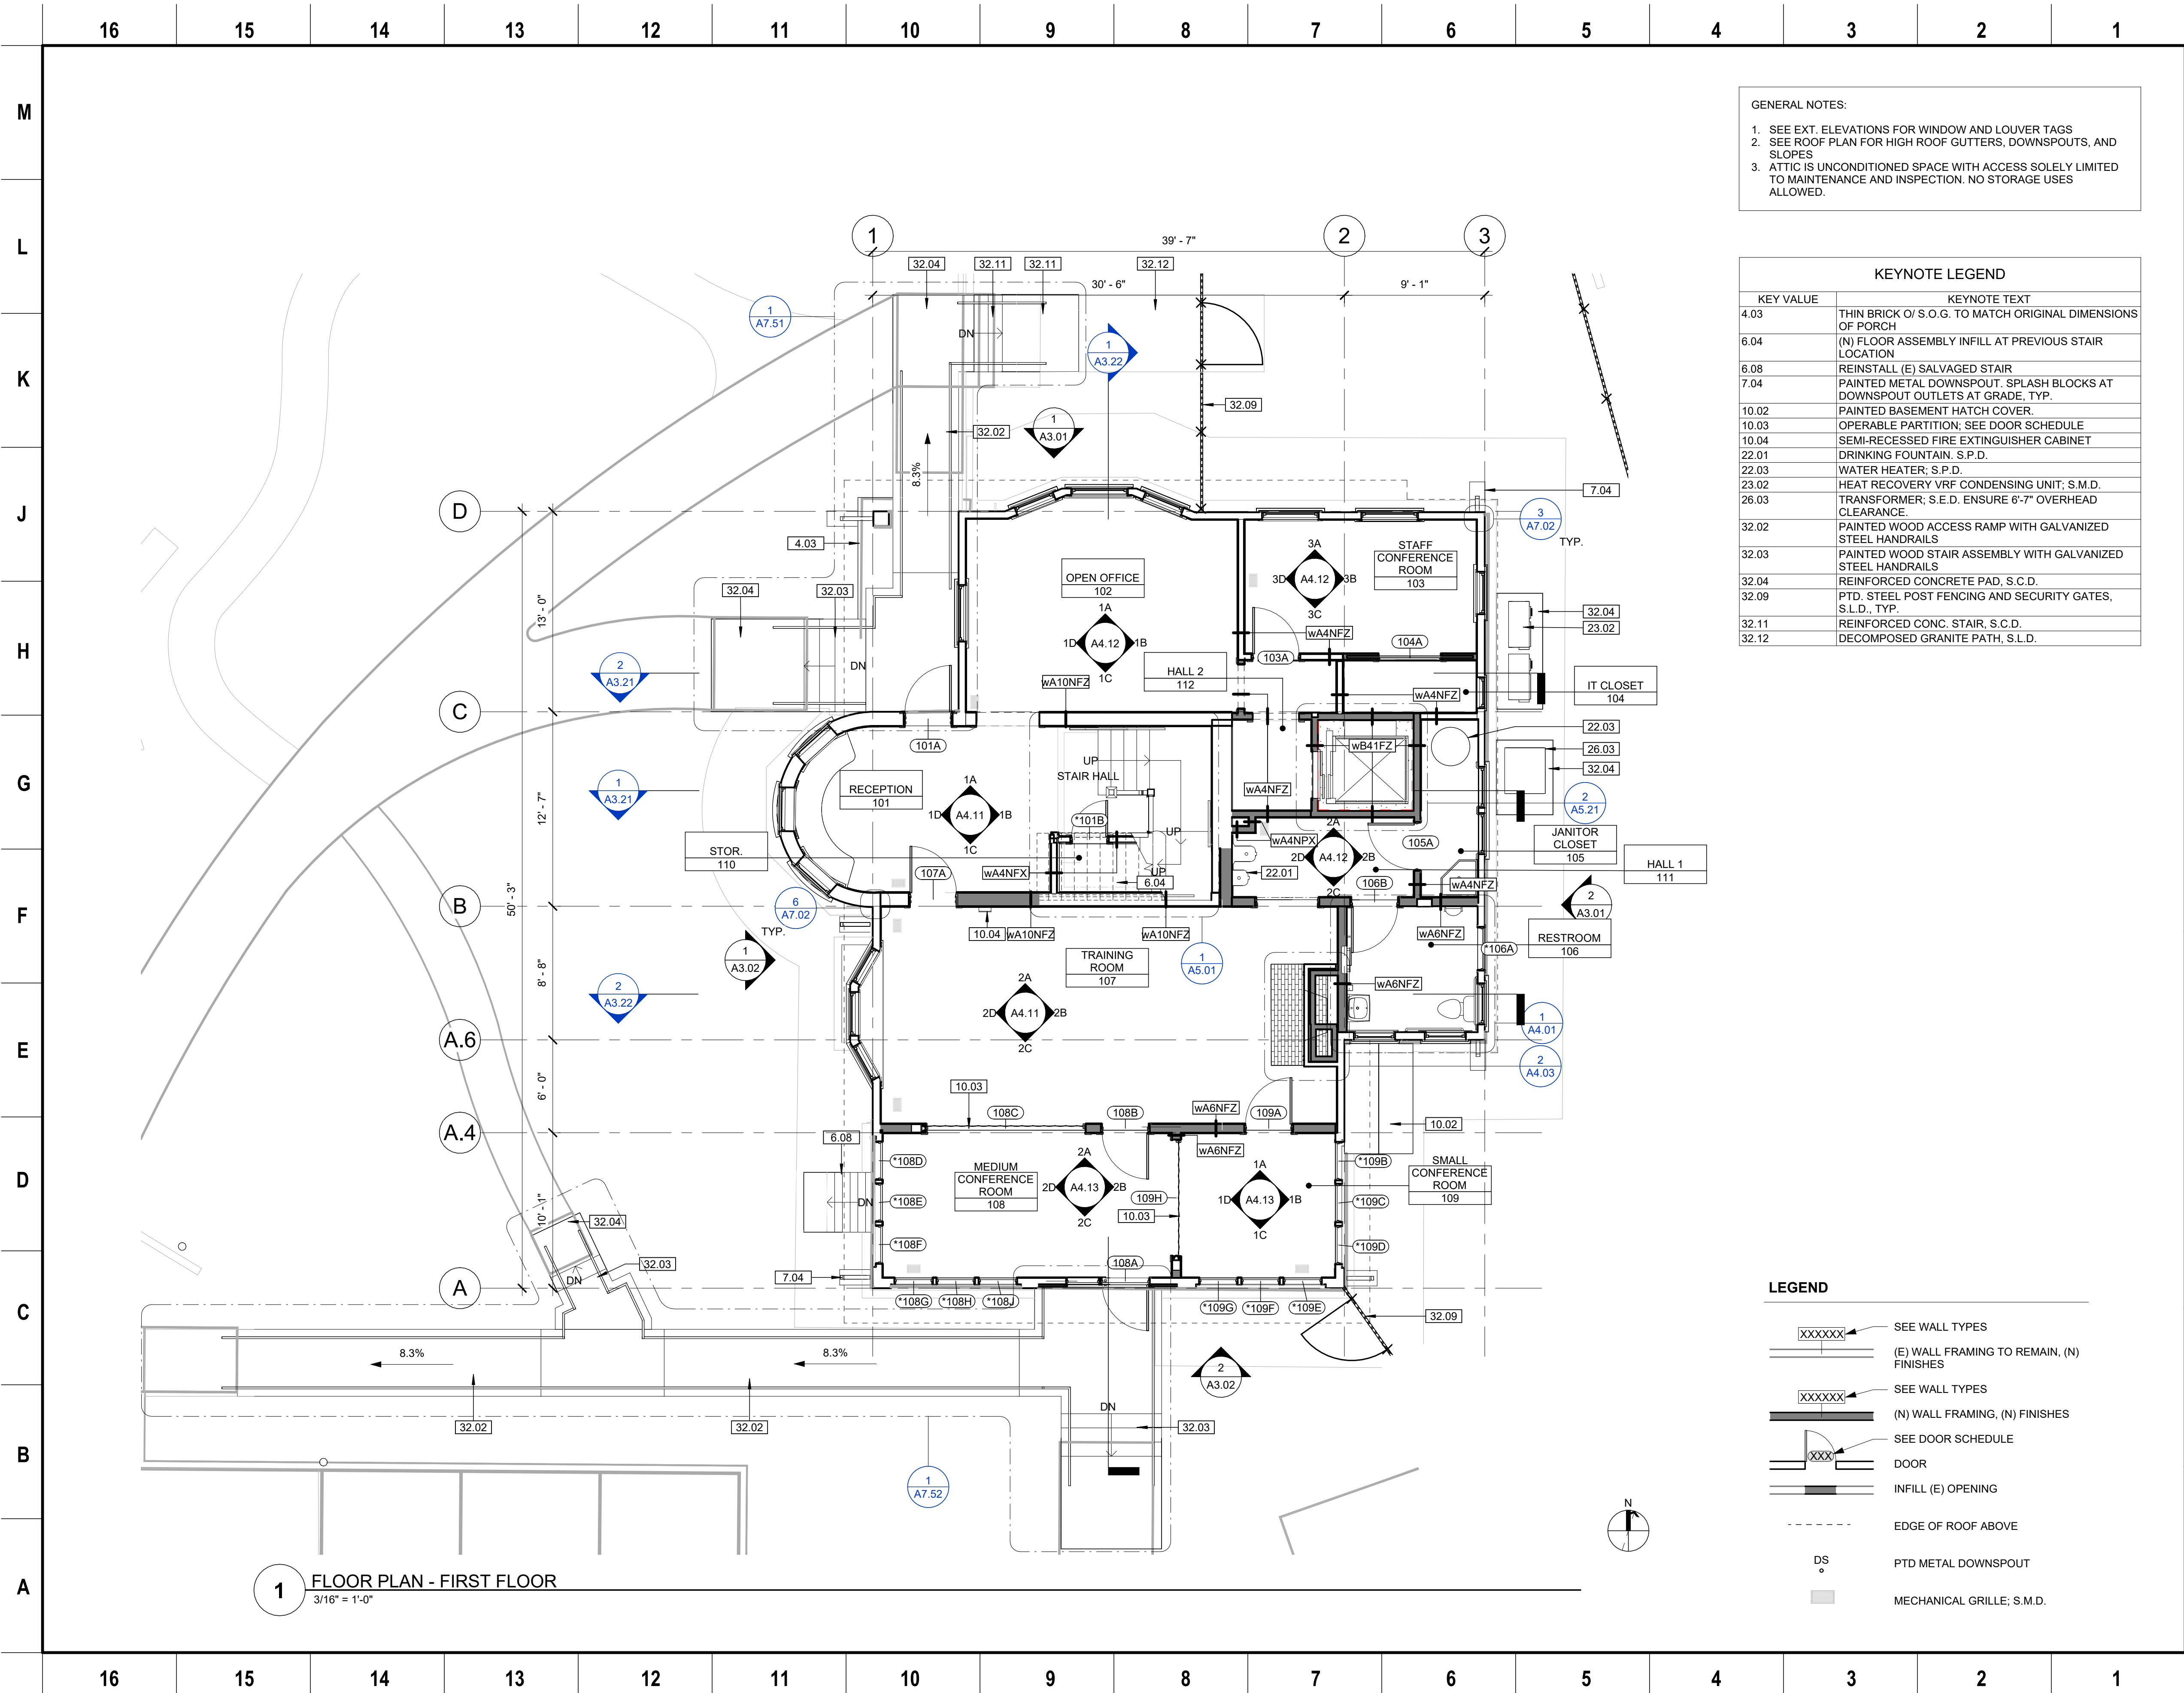
SITE PLAN

Drawing No.

A1.01

SKA Project Number: 25001






- GENERAL NOTES:
1. SEE EXT. ELEVATIONS FOR WINDOW AND LOUVER TAGS
 2. SEE ROOF PLAN FOR HIGH ROOF GUTTERS, DOWNSPOUTS, AND SLOPES
 3. ATTIC IS UNCONDITIONED SPACE WITH ACCESS SOLELY LIMITED TO MAINTENANCE AND INSPECTION. NO STORAGE USES ALLOWED.

KEYNOTE LEGEND	
KEY VALUE	KEYNOTE TEXT
4.03	THIN BRICK O/ S.O.G. TO MATCH ORIGINAL DIMENSIONS OF PORCH
6.04	(N) FLOOR ASSEMBLY INFILL AT PREVIOUS STAIR LOCATION
6.08	REINSTALL (E) SALVAGED STAIR
7.04	PAINTED METAL DOWNSPOUT. SPLASH BLOCKS AT DOWNSPOUT OUTLETS AT GRADE, TYP.
10.02	PAINTED BASEMENT HATCH COVER.
10.03	OPERABLE PARTITION; SEE DOOR SCHEDULE
10.04	SEMI-RECESSED FIRE EXTINGUISHER CABINET
22.01	DRINKING FOUNTAIN. S.P.D.
22.03	WATER HEATER; S.P.D.
23.02	HEAT RECOVERY VRF CONDENSING UNIT; S.M.D.
26.03	TRANSFORMER; S.E.D. ENSURE 6'-7" OVERHEAD CLEARANCE.
32.02	PAINTED WOOD ACCESS RAMP WITH GALVANIZED STEEL HANDRAILS
32.03	PAINTED WOOD STAIR ASSEMBLY WITH GALVANIZED STEEL HANDRAILS
32.04	REINFORCED CONCRETE PAD, S.C.D.
32.09	PTD. STEEL POST FENCING AND SECURITY GATES, S.L.D., TYP.
32.11	REINFORCED CONC. STAIR, S.C.D.
32.12	DECOMPOSED GRANITE PATH; S.L.D.

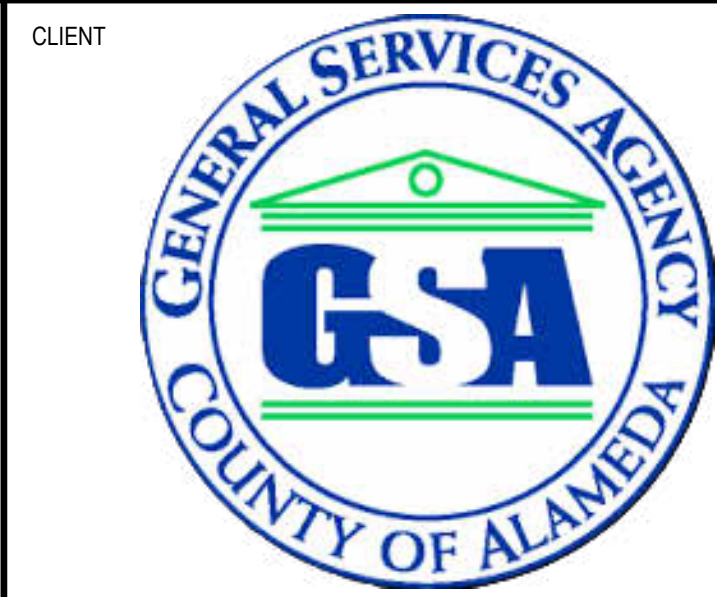- LEGEND
- XXXXXX SEE WALL TYPES
 - (E) WALL FRAMING TO REMAIN, (N) FINISHES
 - XXXXXX SEE WALL TYPES
 - (N) WALL FRAMING, (N) FINISHES
 - SEE DOOR SCHEDULE
 - DOOR
 - INFILL (E) OPENING
 - EDGE OF ROOF ABOVE
 - DS PTD METAL DOWNSPOUT
 - MECHANICAL GRILLE; S.M.D.



ALAMEDA COUNTY

NOTE: If this drawing is not 22"x34" it has been revised from its original size and the scales noted on drawing/details are no longer applicable.
© 2022 Shah Kawasaki Architects

Revision Number	DATE	ISSUE DESCRIPTION
	09/03/2026	PERMIT SET

Project
WHITECOTTON COTTAGE REHABILITATION
15400 FOOTHILL BLVD
SAN LEANDRO, CA 94578

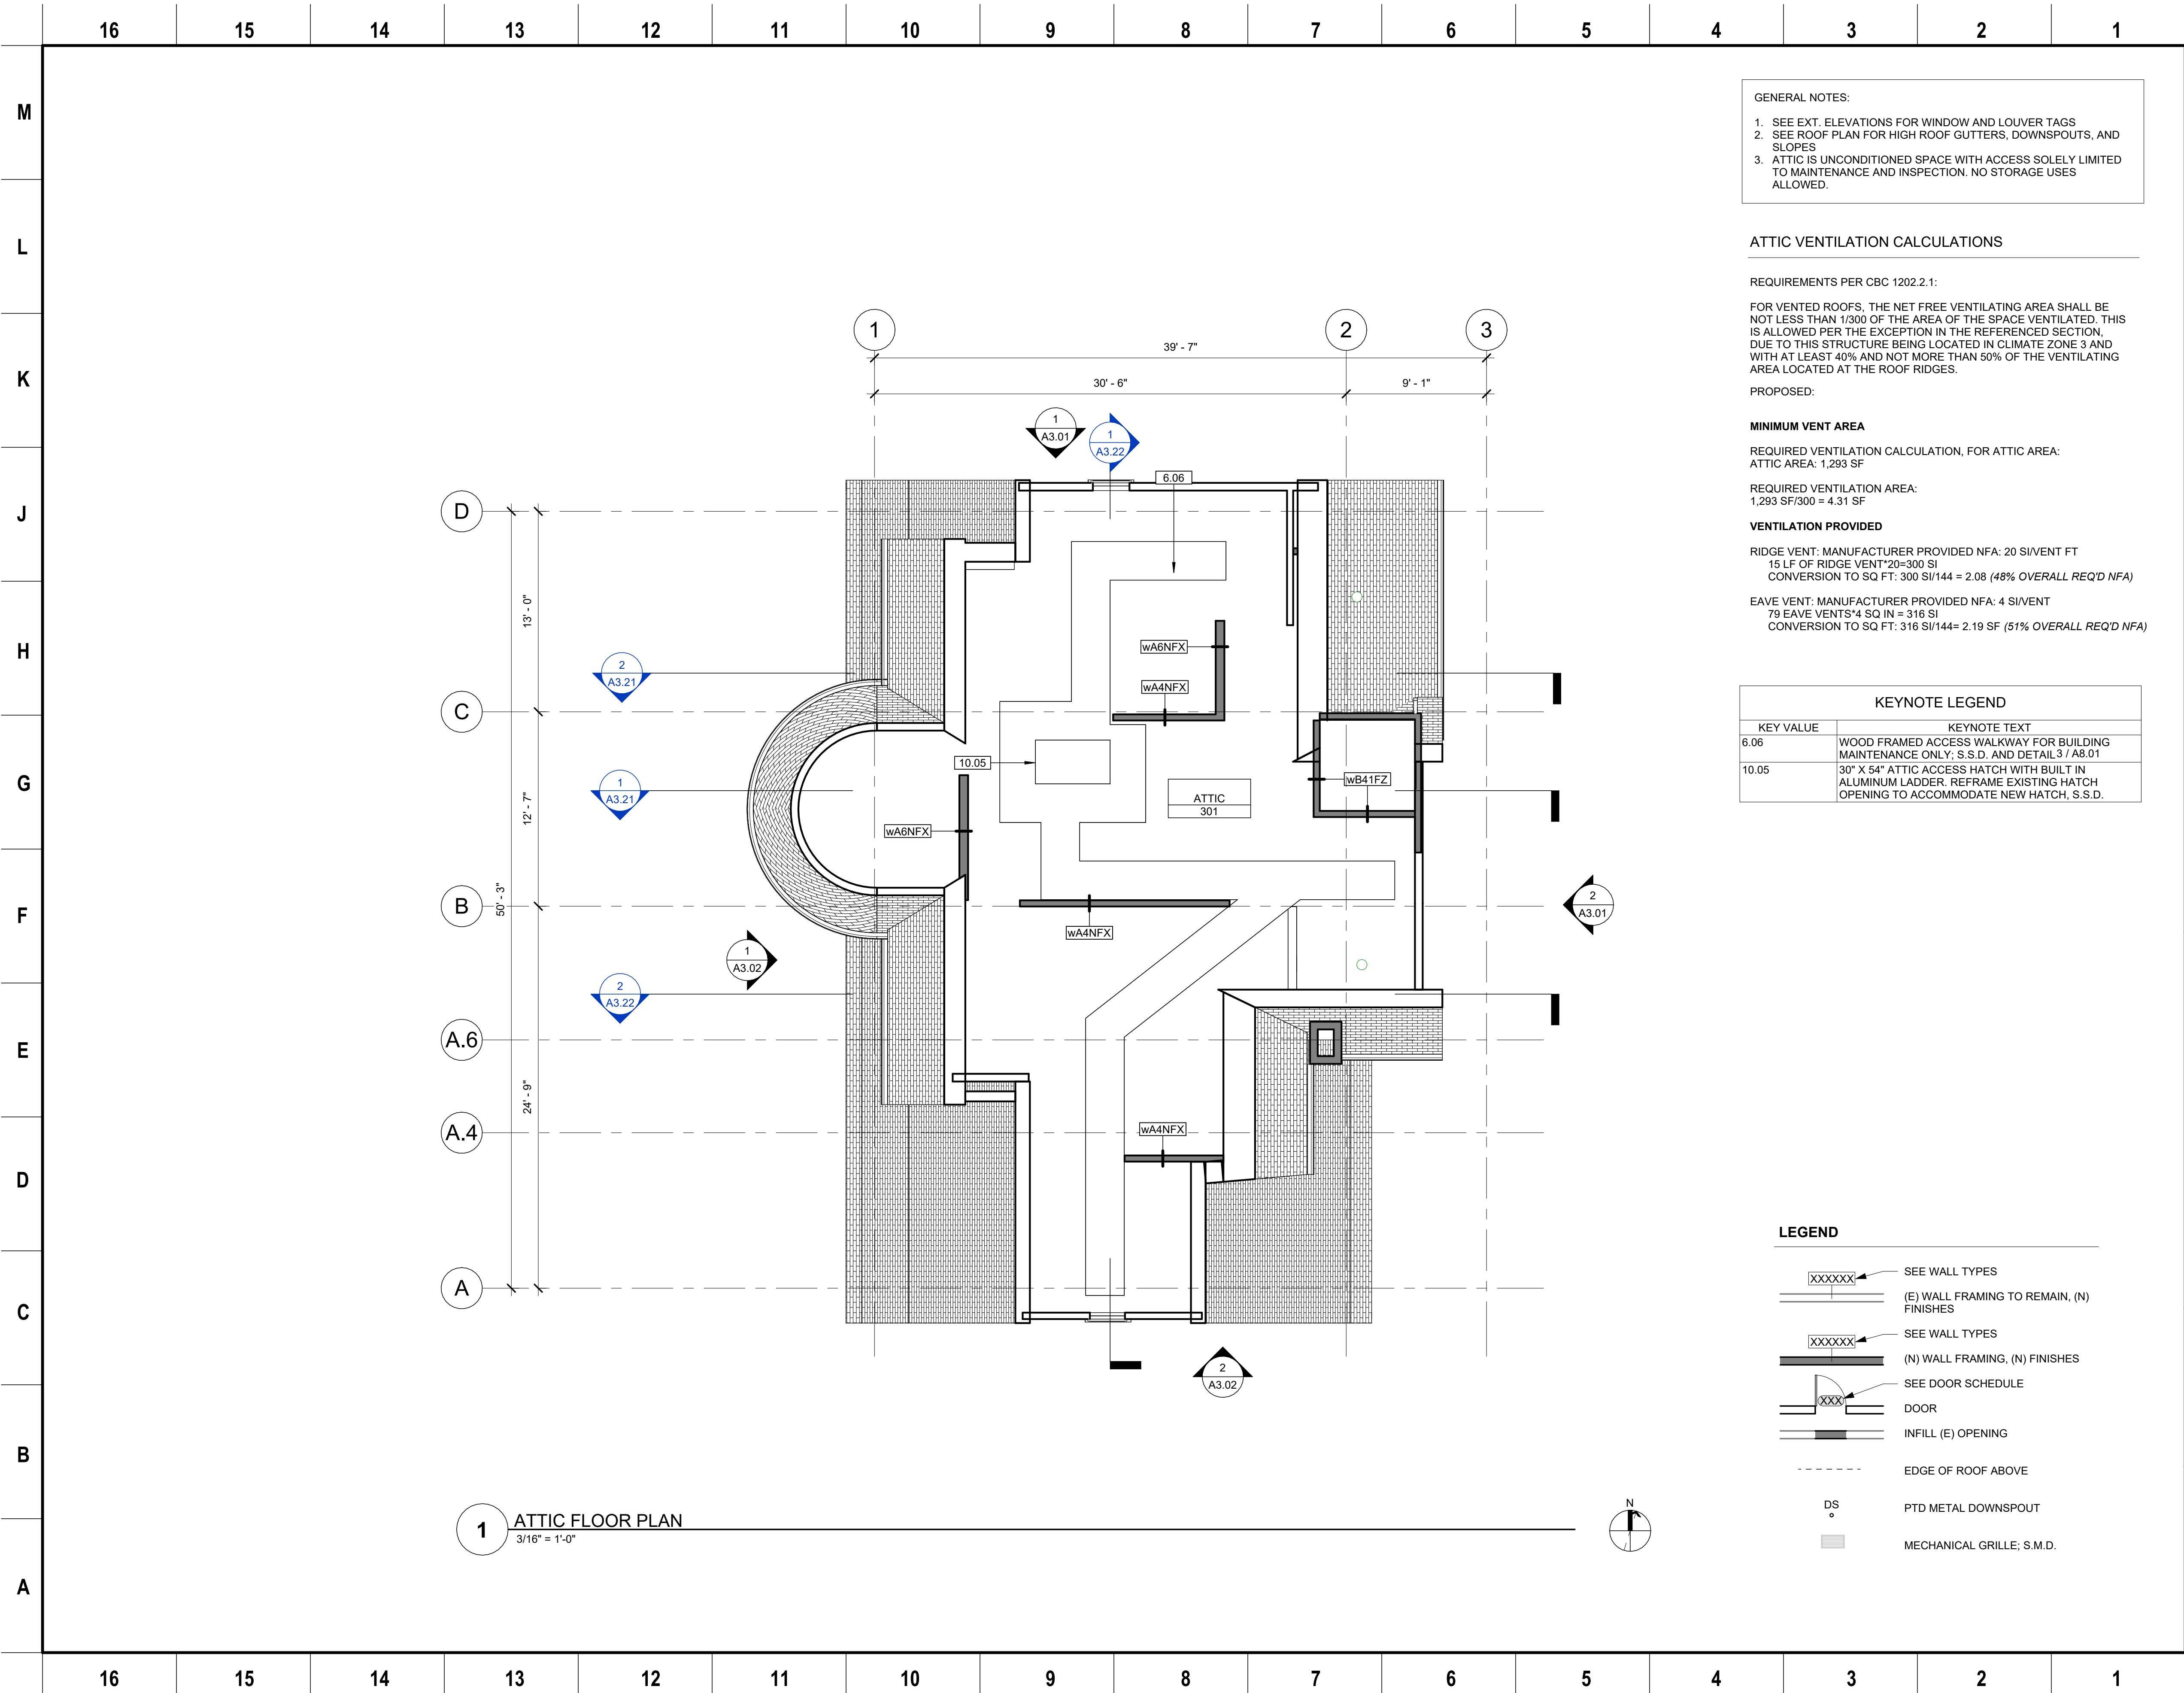
Architect of Record
P&T
Consultant
PAGE & TURNBULL
170 MAIDEN LANE, 5TH FLOOR
SAN FRANCISCO, CA

Drawing Title
FIRST FLOOR PLAN
Drawing No.
A1.12

SKA Project Number: 25001



SKA Project Number: 25001



- GENERAL NOTES:
1. SEE EXT. ELEVATIONS FOR WINDOW AND LOUVER TAGS
 2. SEE ROOF PLAN FOR HIGH ROOF GUTTERS, DOWNSPOUTS, AND SLOPES
 3. ATTIC IS UNCONDITIONED SPACE WITH ACCESS SOLELY LIMITED TO MAINTENANCE AND INSPECTION. NO STORAGE USES ALLOWED.

ATTIC VENTILATION CALCULATIONS

REQUIREMENTS PER CBC 1202.2.1:

FOR VENTED ROOFS, THE NET FREE VENTILATING AREA SHALL BE NOT LESS THAN 1/300 OF THE AREA OF THE SPACE VENTILATED. THIS IS ALLOWED PER THE EXCEPTION IN THE REFERENCED SECTION, DUE TO THIS STRUCTURE BEING LOCATED IN CLIMATE ZONE 3 AND WITH AT LEAST 40% AND NOT MORE THAN 50% OF THE VENTILATING AREA LOCATED AT THE ROOF RIDGES.

PROPOSED:

MINIMUM VENT AREA

REQUIRED VENTILATION CALCULATION, FOR ATTIC AREA:
ATTIC AREA: 1,293 SF

REQUIRED VENTILATION AREA:
 $1,293 \text{ SF} / 300 = 4.31 \text{ SF}$

VENTILATION PROVIDED

RIDGE VENT: MANUFACTURER PROVIDED NFA: 20 SI/VENT FT
15 LF OF RIDGE VENT*20=300 SI
CONVERSION TO SQ FT: $300 \text{ SI} / 144 = 2.08$ (48% OVERALL REQ'D NFA)

EAVE VENT: MANUFACTURER PROVIDED NFA: 4 SI/VENT
79 EAVE VENTS*4 SQ IN = 316 SI
CONVERSION TO SQ FT: $316 \text{ SI} / 144 = 2.19 \text{ SF}$ (51% OVERALL REQ'D NFA)

KEYNOTE LEGEND	
KEY VALUE	KEYNOTE TEXT
6.06	WOOD FRAMED ACCESS WALKWAY FOR BUILDING MAINTENANCE ONLY; S.S.D. AND DETAIL 3 / A8.01
10.05	30" X 54" ATTIC ACCESS HATCH WITH BUILT IN ALUMINUM LADDER. REFRAME EXISTING HATCH OPENING TO ACCOMMODATE NEW HATCH, S.S.D.

- LEGEND
- SEE WALL TYPES
 - (E) WALL FRAMING TO REMAIN, (N) FINISHES
 - SEE WALL TYPES
 - (N) WALL FRAMING, (N) FINISHES
 - SEE DOOR SCHEDULE
 - DOOR
 - INFILL (E) OPENING
 - EDGE OF ROOF ABOVE
 - PTD METAL DOWNSPOUT
 - MECHANICAL GRILLE; S.M.D.



ALAMEDA COUNTY

NOTE: If this drawing is not 22"x34" it has been revised from its original size and the scales noted on drawing/details are no longer applicable.
© 2022 Shah Kawasaki Architects

Revision Number	DATE	ISSUE DESCRIPTION
	09/03/2026	PERMIT SET

Project
WHITECOTTON COTTAGE REHABILITATION
15400 FOOTHILL BLVD
SAN LEANDRO, CA 94578

Architect of Record
P&T

Consultant
PAGE & TURNBULL
170 MAIDEN LANE, 5TH FLOOR
SAN FRANCISCO, CA

Drawing Title
ATTIC PLAN

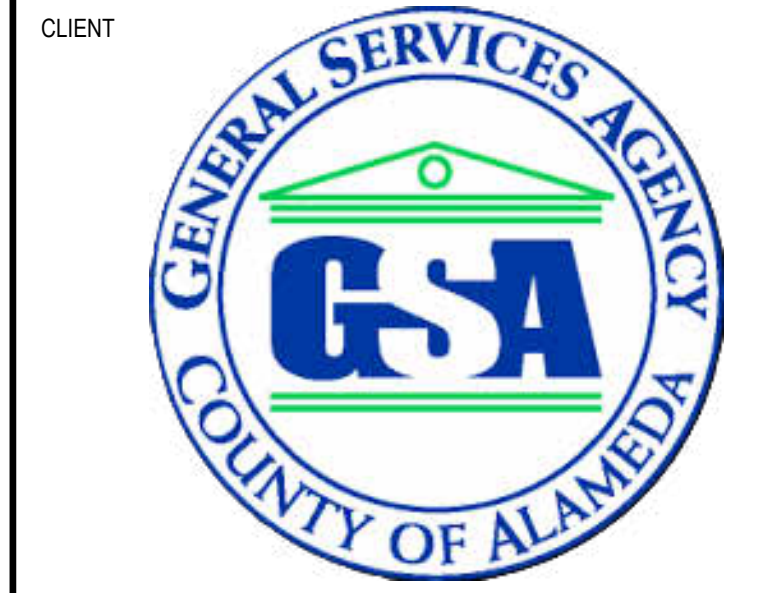
Drawing No.
A1.14

SKA Project Number: 25001



LEGEND

DS PTD METAL DOWNSPOUT



ALAMEDA COUNTY

NOTE: If this drawing is not 22"x34" it has been revised from its original size and the scales noted on drawing/details are no longer applicable.

© 2022 Shah Kawasaki Architects

© 2022 Shah Kawasaki Architects

[illegible]

Project

WHITECOTTON COTTAGE REHABILITATION

15400 FOOTHILL BLVD
SAN LEANDRO, CA 94578

Architect of Record



Consultant

PAGE & TURNBULL
170 MAIDEN LANE, 5TH FLOOR
SAN FRANCISCO, CA





Drawing Title	ROOF PLAN
---------------	------------------

Drawing No.

A1.15 |

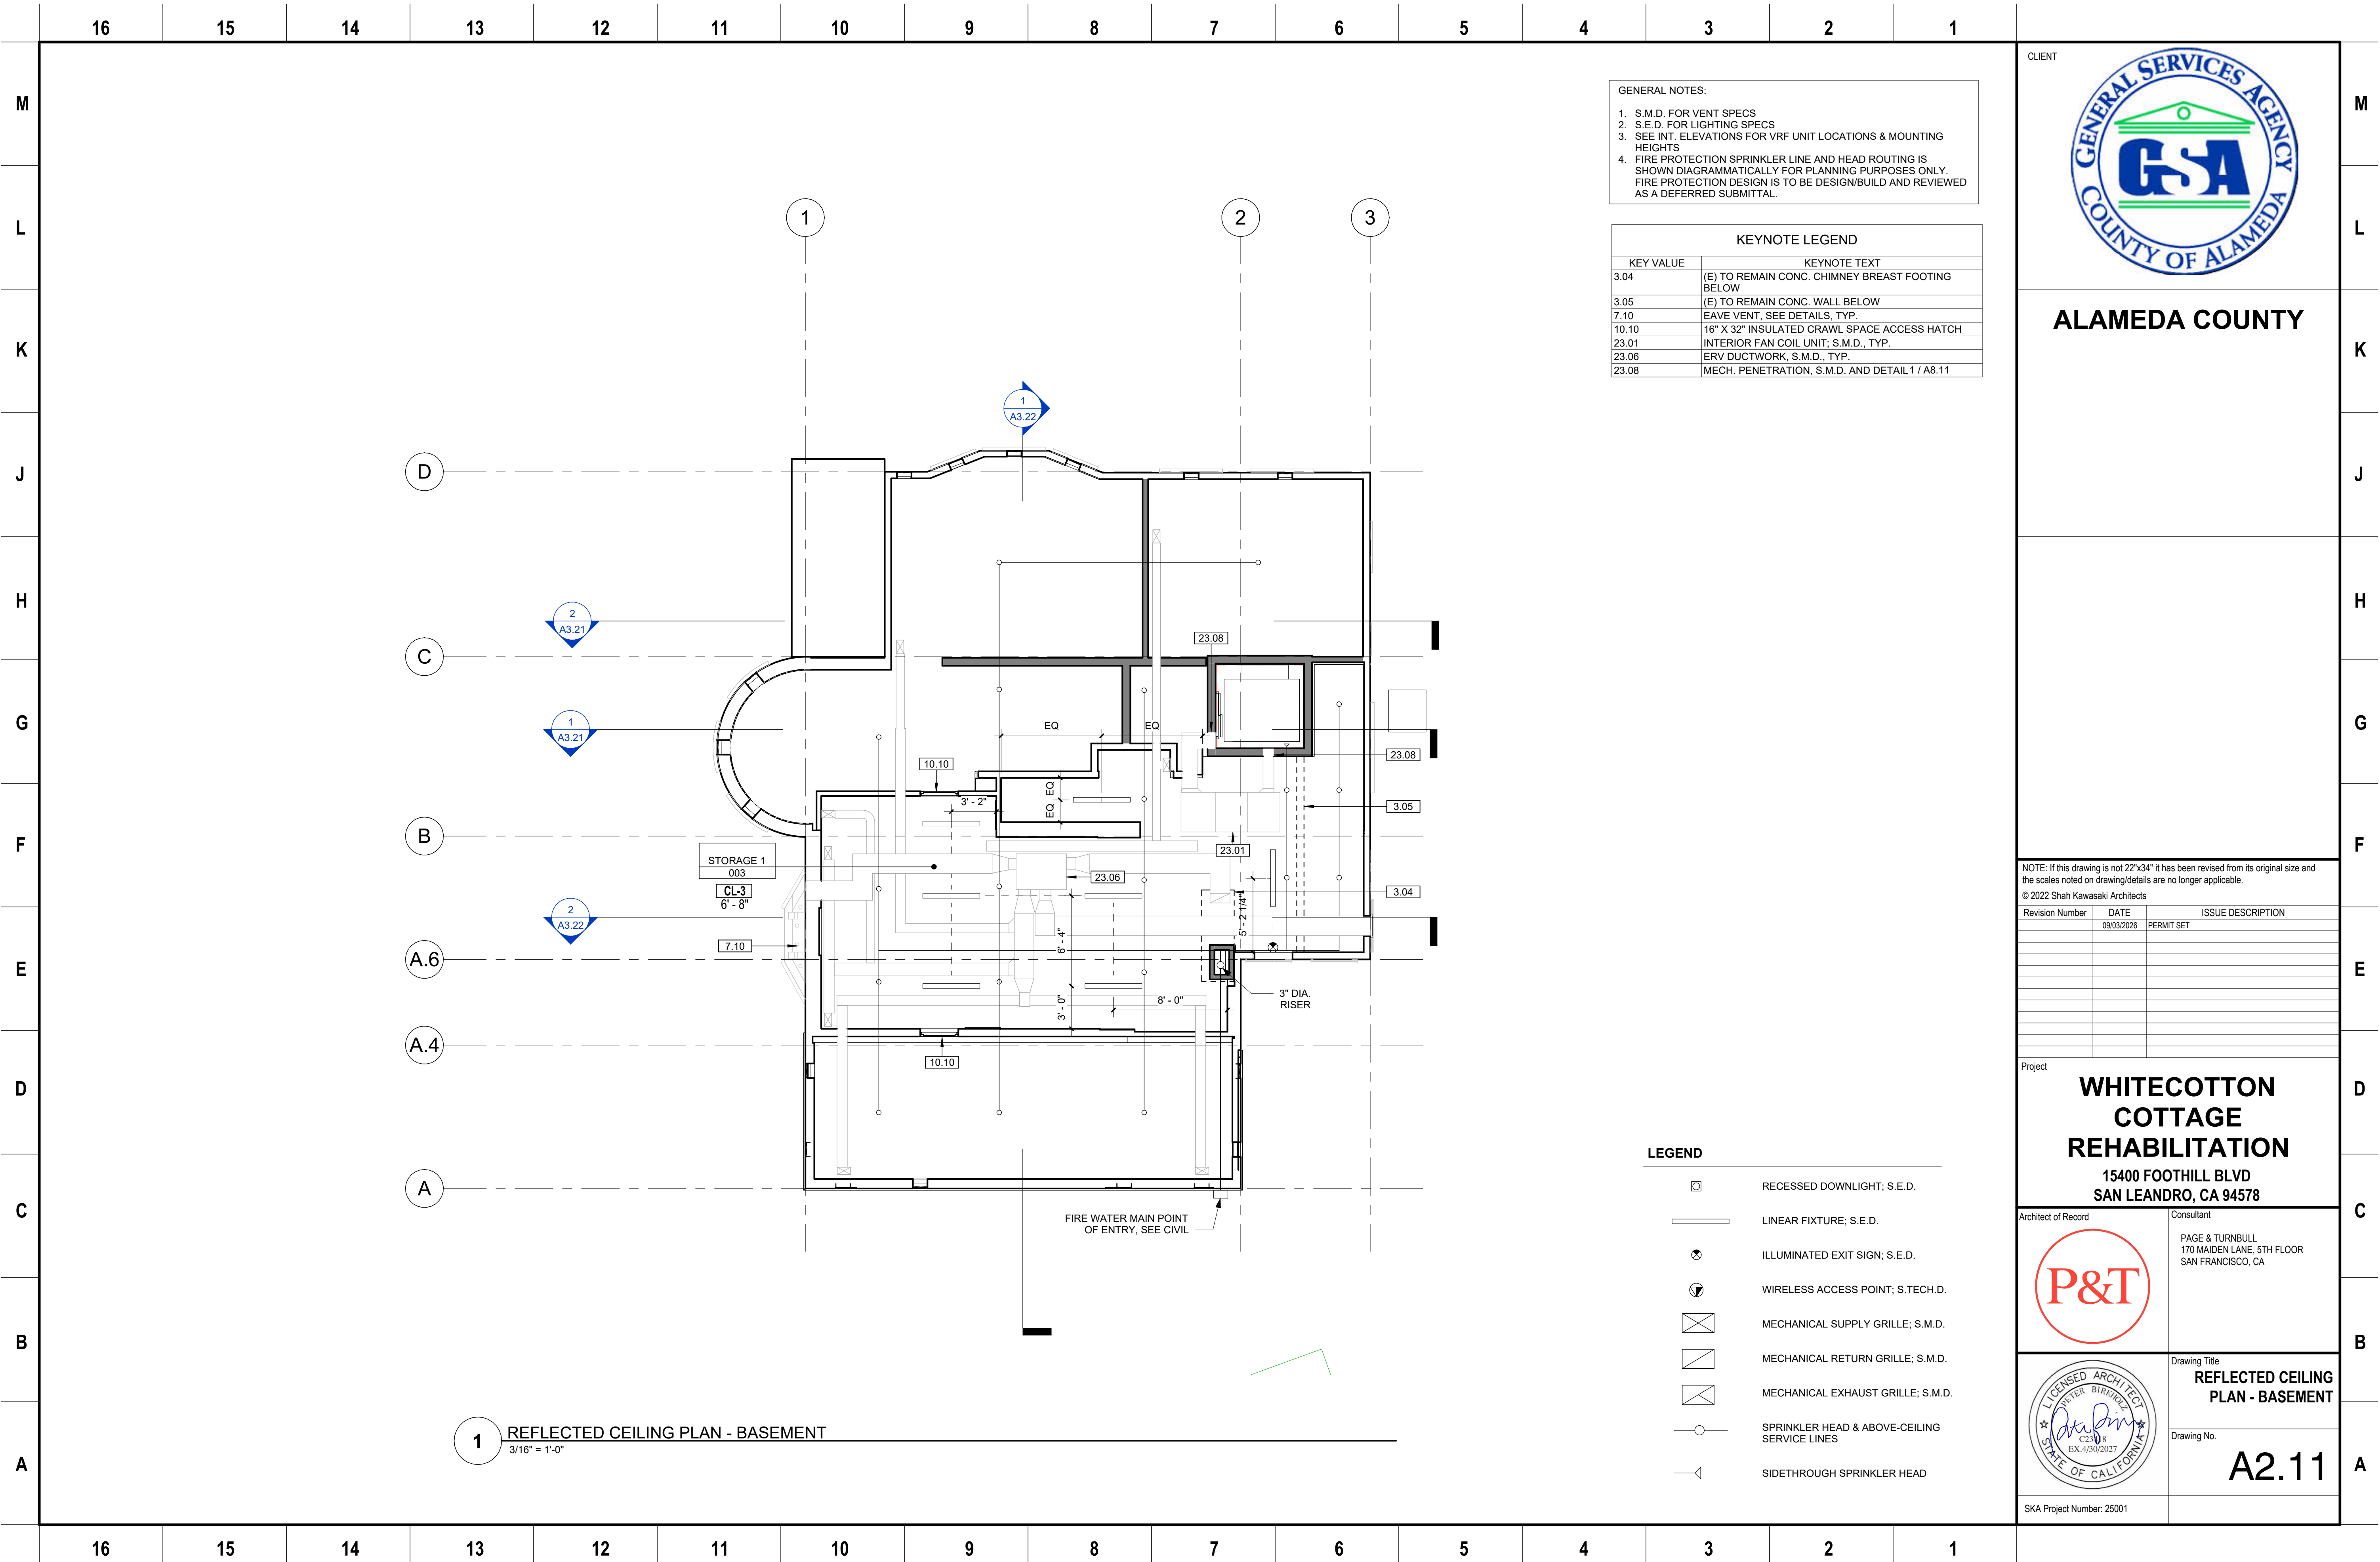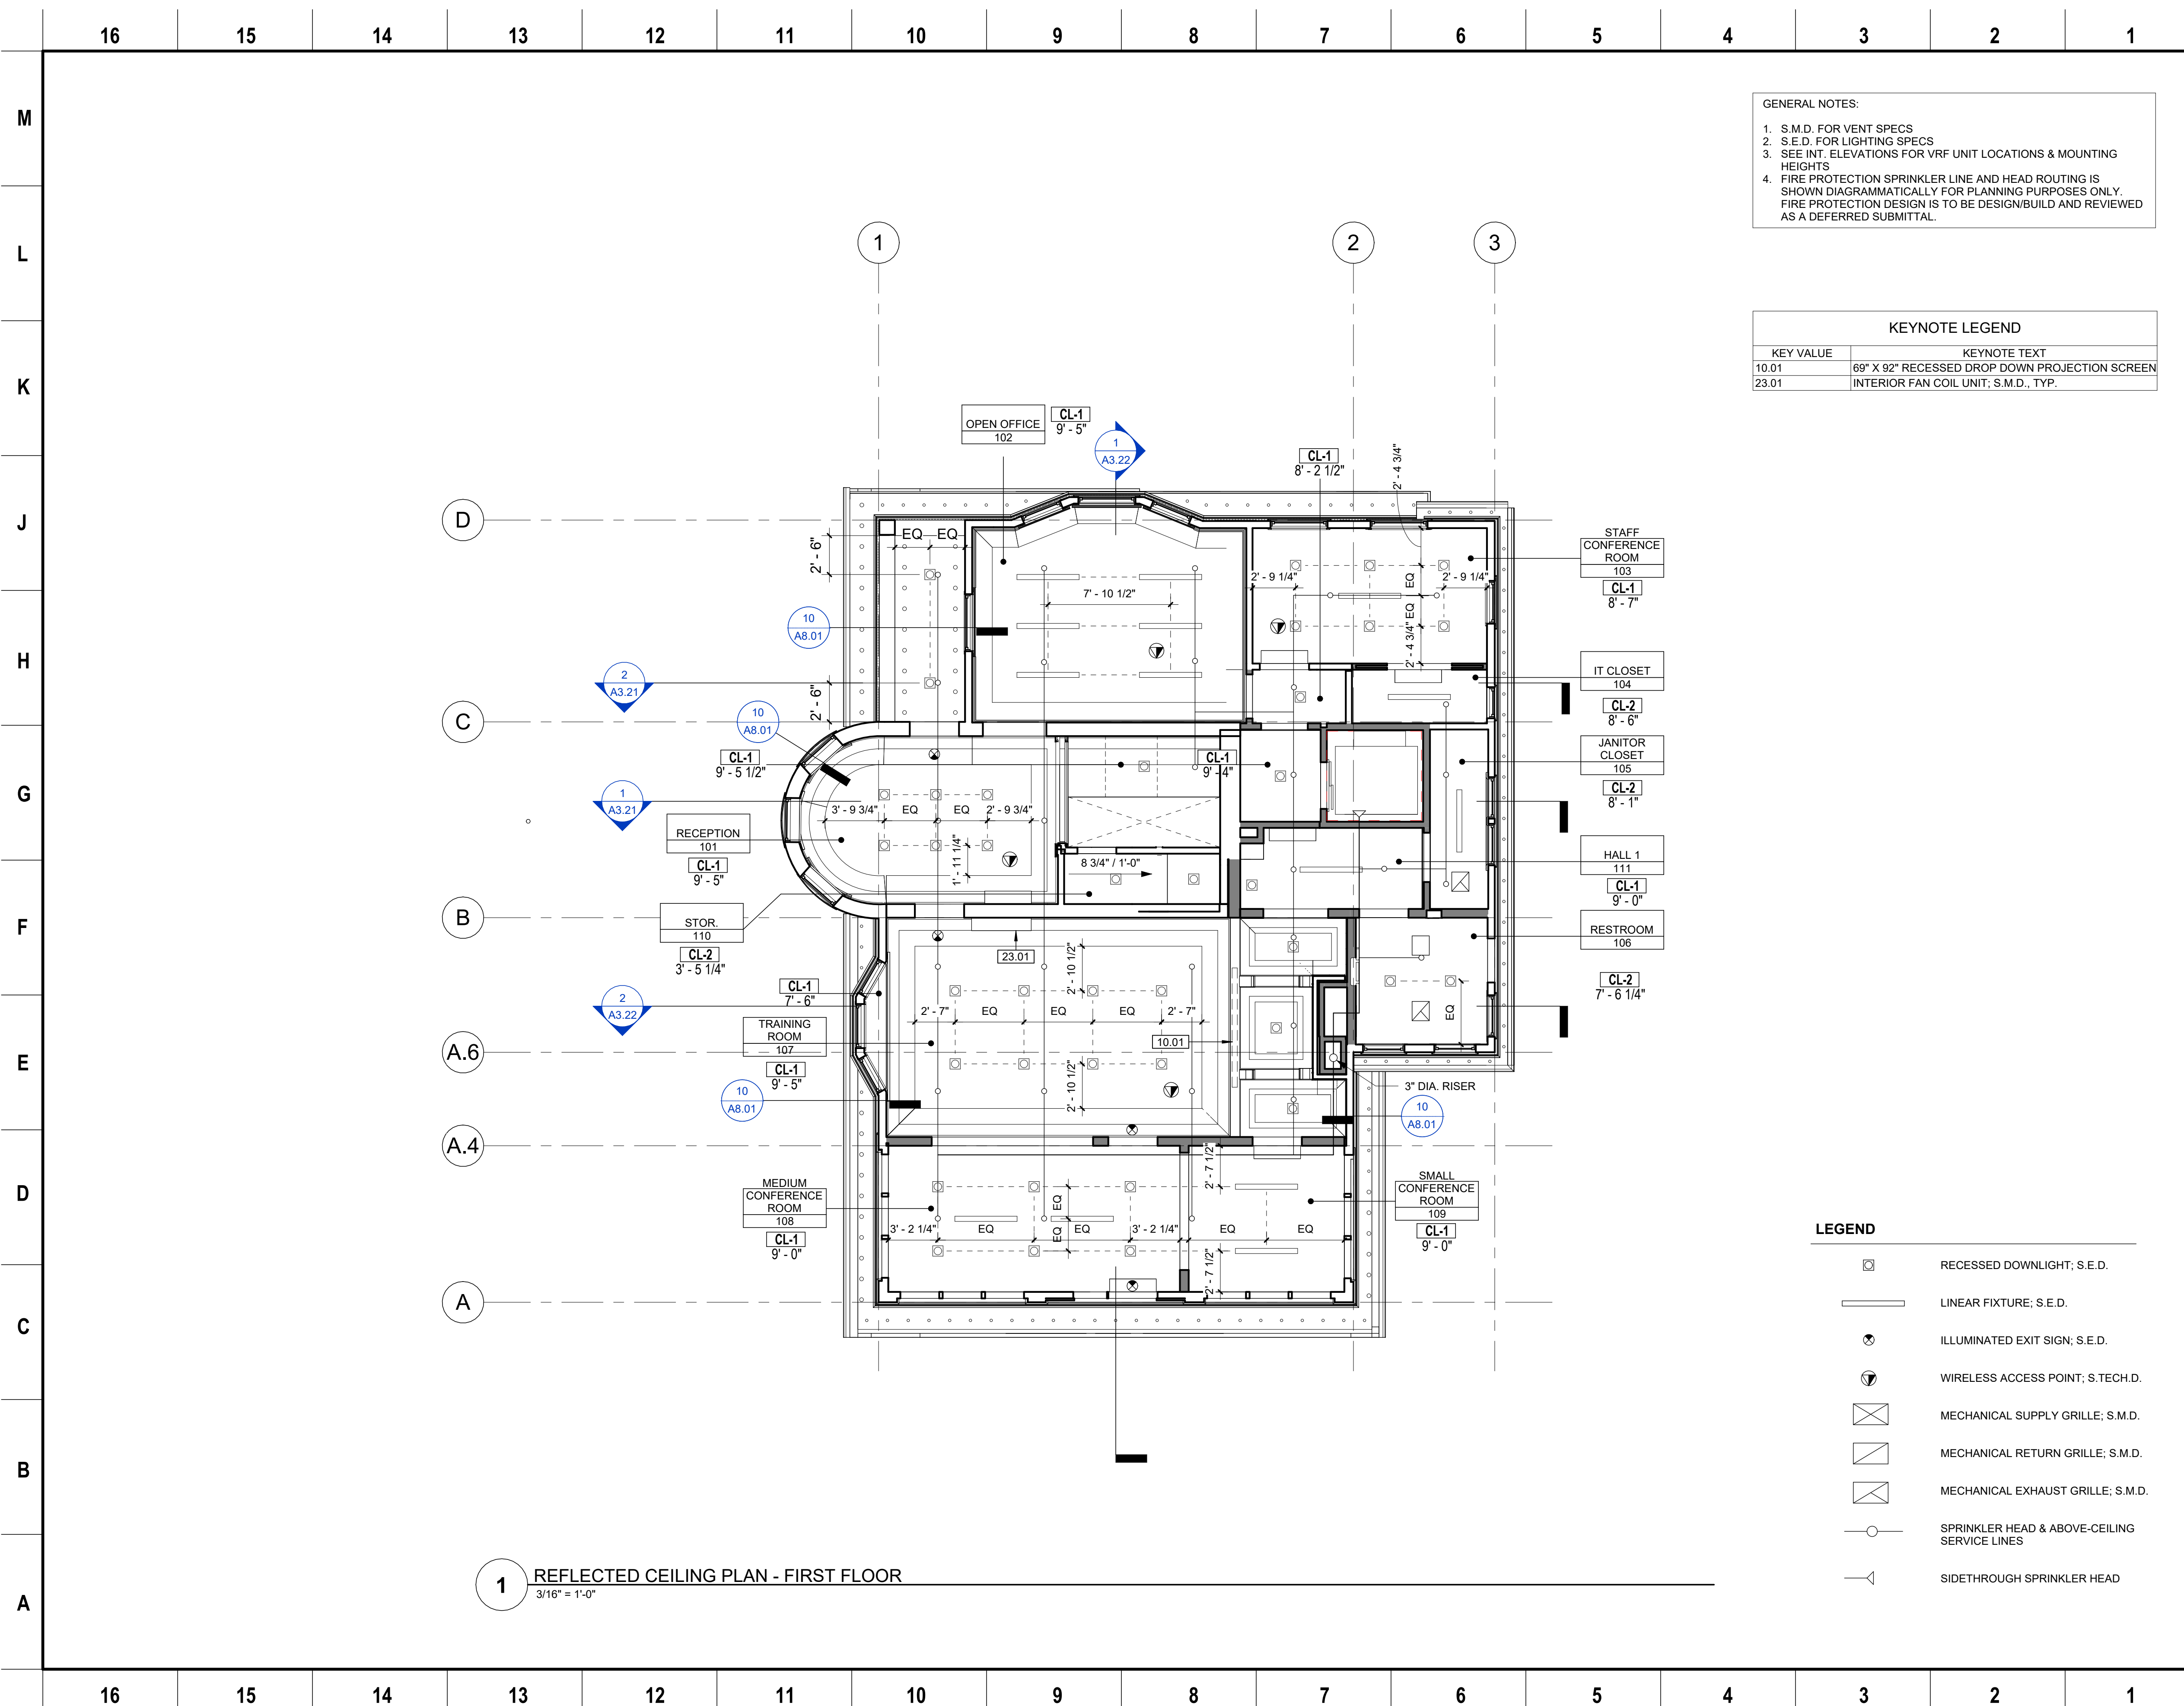SKA Project Number: 25001





ALAMEDA COUNTY

NOTE: If this drawing is not 22"x34" it has been revised from its original size and the scales noted on drawing/details are no longer applicable.

© 2022 Shah Kawasaki Architects

© 2022 Shah Kawasaki Architects

[illegible]

Project

WHITECOTTON COTTAGE REHABILITATION

15400 FOOTHILL BLVD
SAN LEANDRO, CA 94578

Architect of Record



Consultan

PAGE & TURNBULL
170 MAIDEN LANE, 5TH FLOOR
SAN FRANCISCO, CA



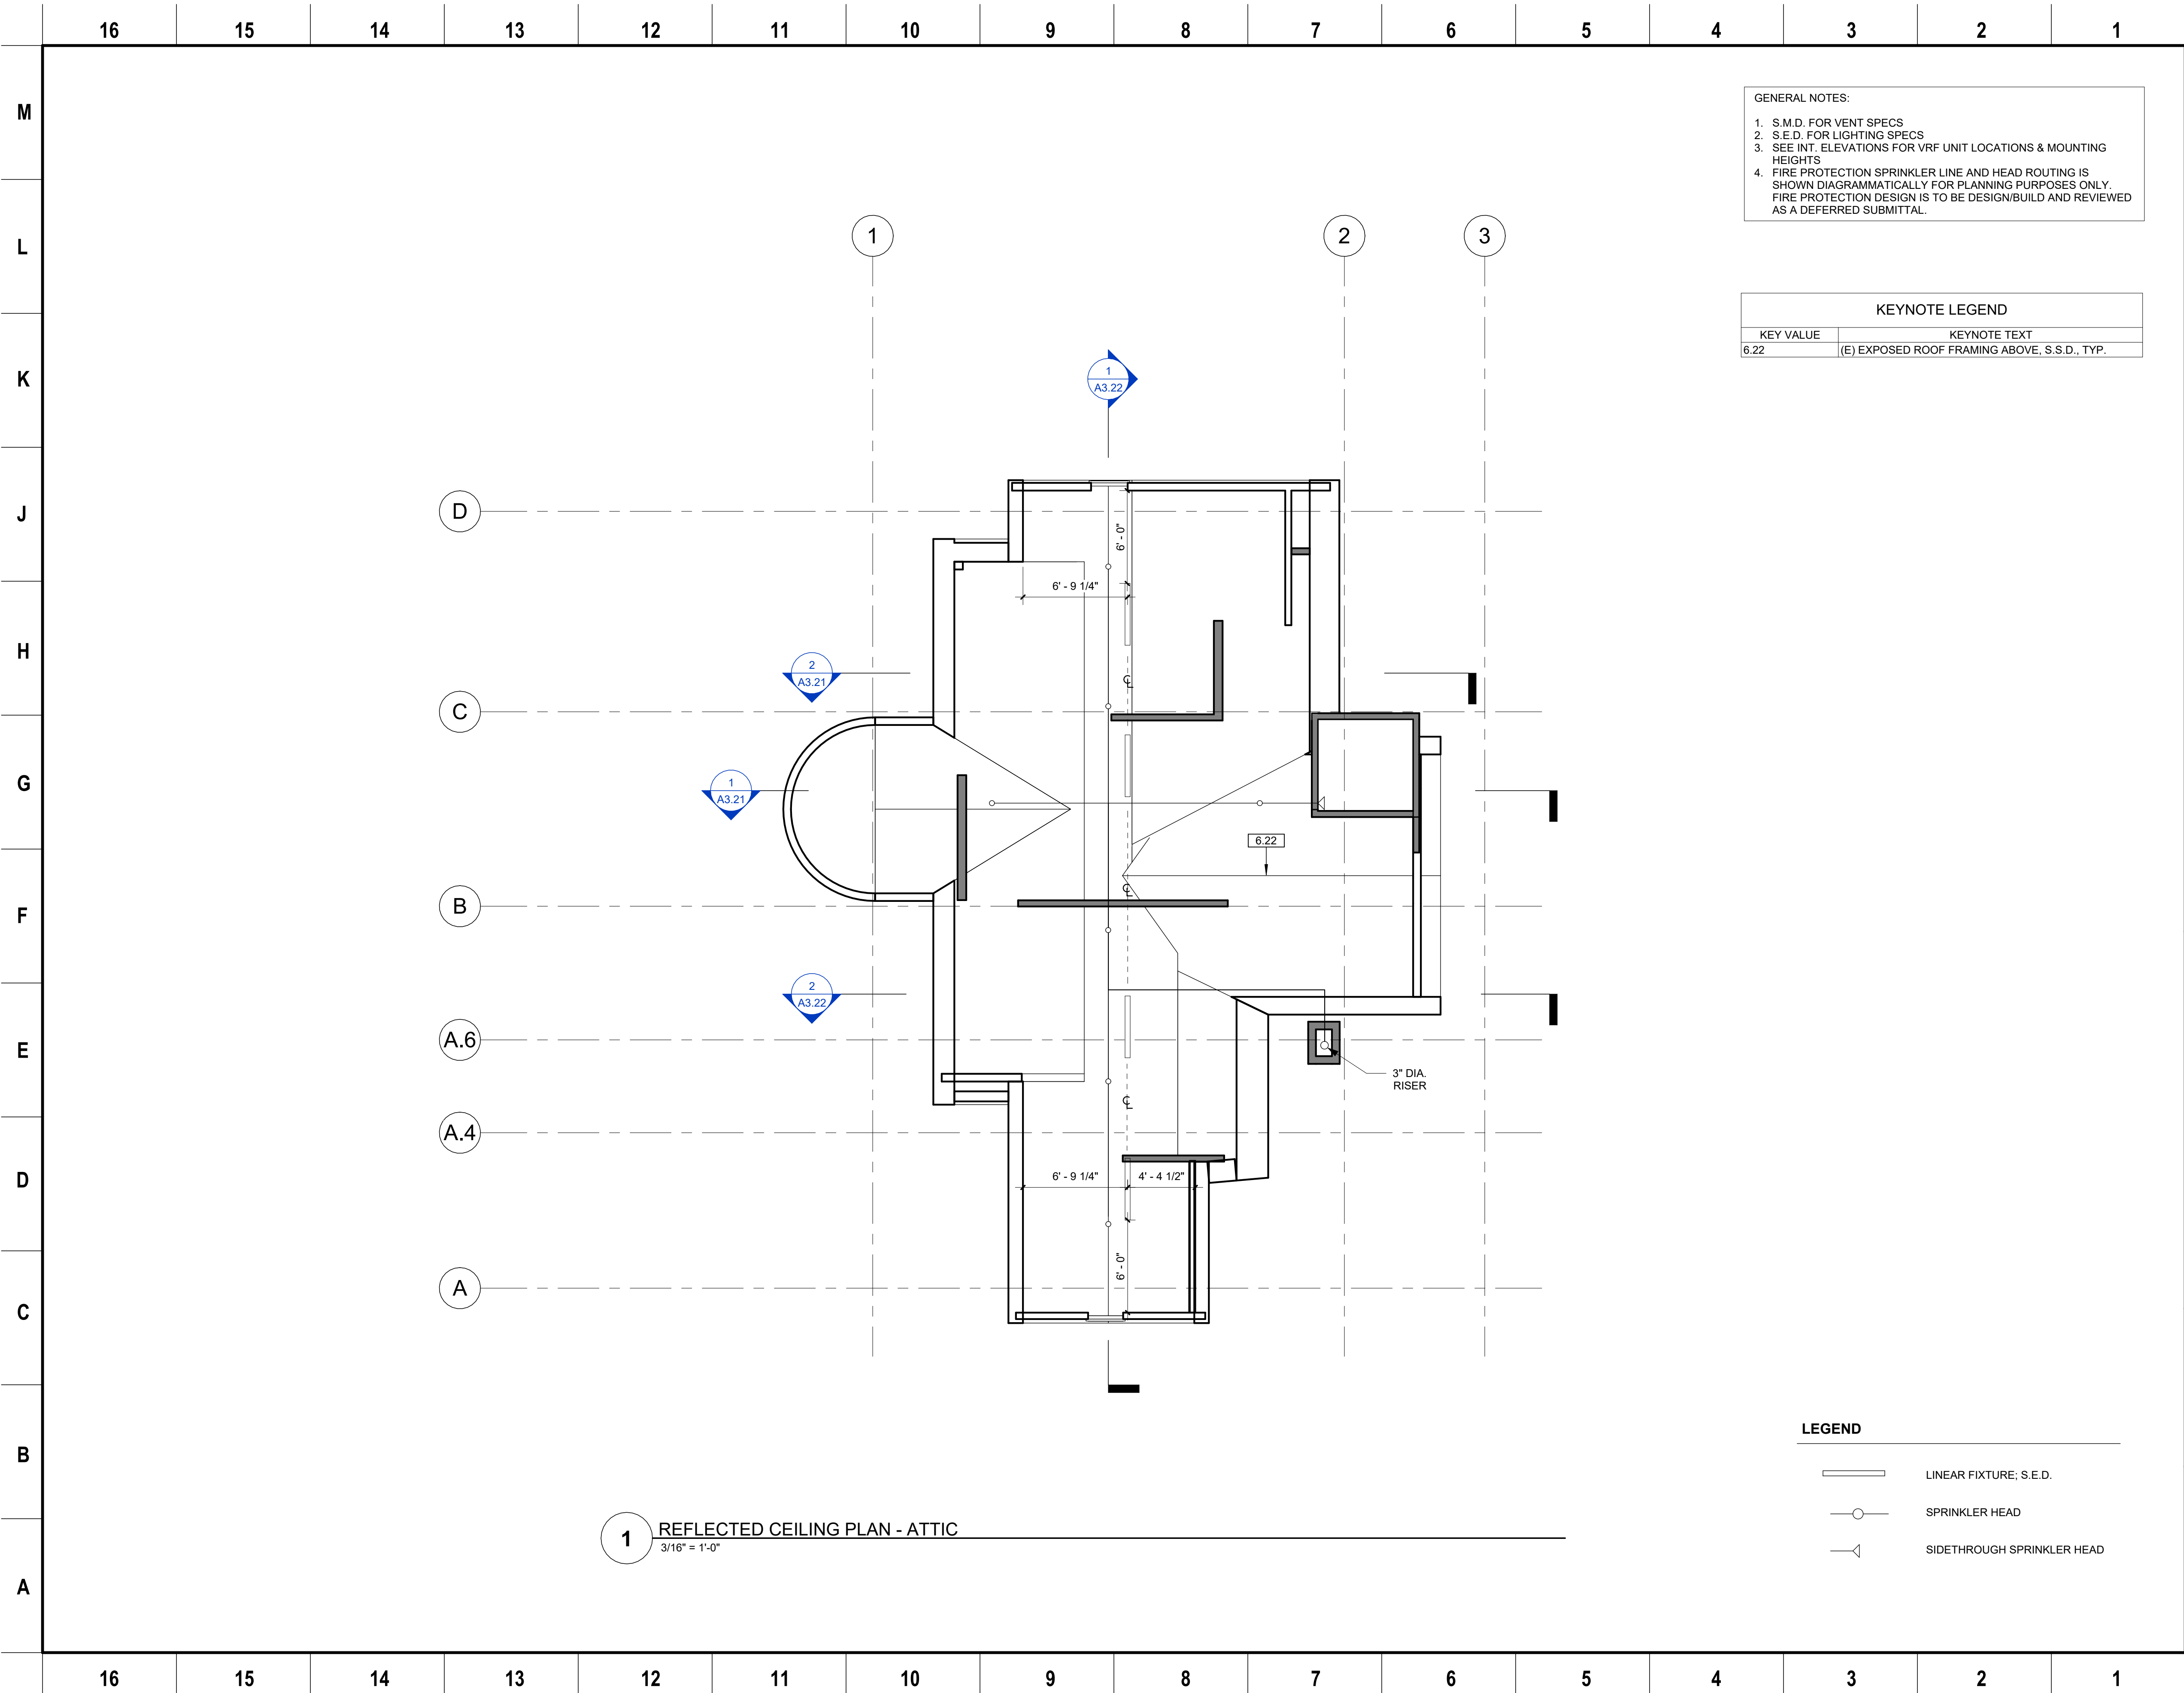
Drawing Title

**REFLECTED CEILING
PLAN - FIRST FLOOR**

Drawing No.

A2.12

SKA Project Number: 25001



CLIENT



ALAMEDA COUNTY

NOTE: If this drawing is not 22"x34" it has been revised from its original size and the scales noted on drawing/details are no longer applicable.
© 2022 Shah Kawasaki Architects

Revision Number	DATE	ISSUE DESCRIPTION
	09/03/2026	PERMIT SET

Project

WHITECOTTON COTTAGE REHABILITATION
15400 FOOTHILL BLVD
SAN LEANDRO, CA 94578

Architect of Record	Consultant
	PAGE & TURNBULL 170 MAIDEN LANE, 5TH FLOOR SAN FRANCISCO, CA

	Drawing Title REFLECTED CEILING PLAN - ATTIC
	Drawing No. A2.14

SKA Project Number: 25001